Foxen Canyon Closed Class III Landfill
Order No. R3-2007-0027

Final Elevation Map

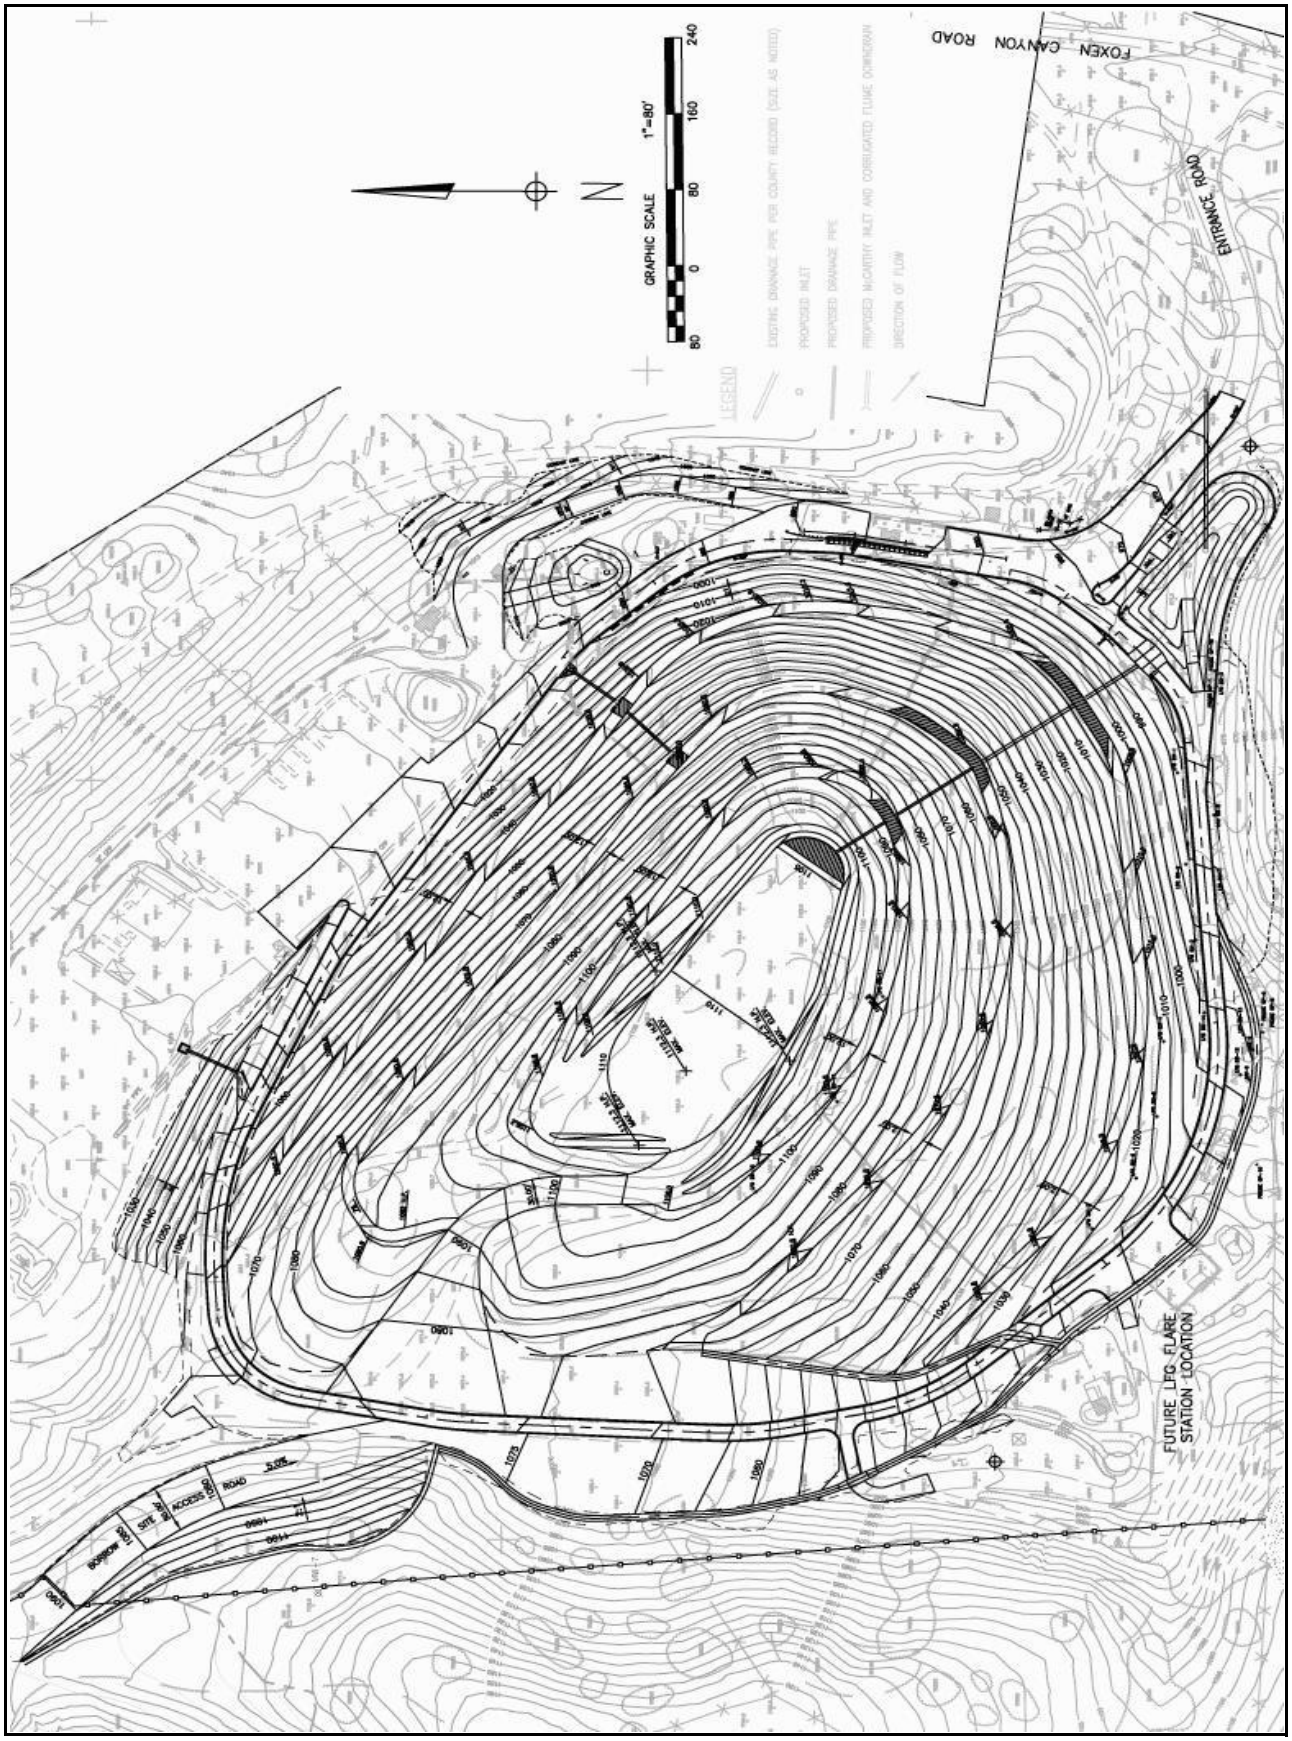

Attachment 5