ATTACHMENT B

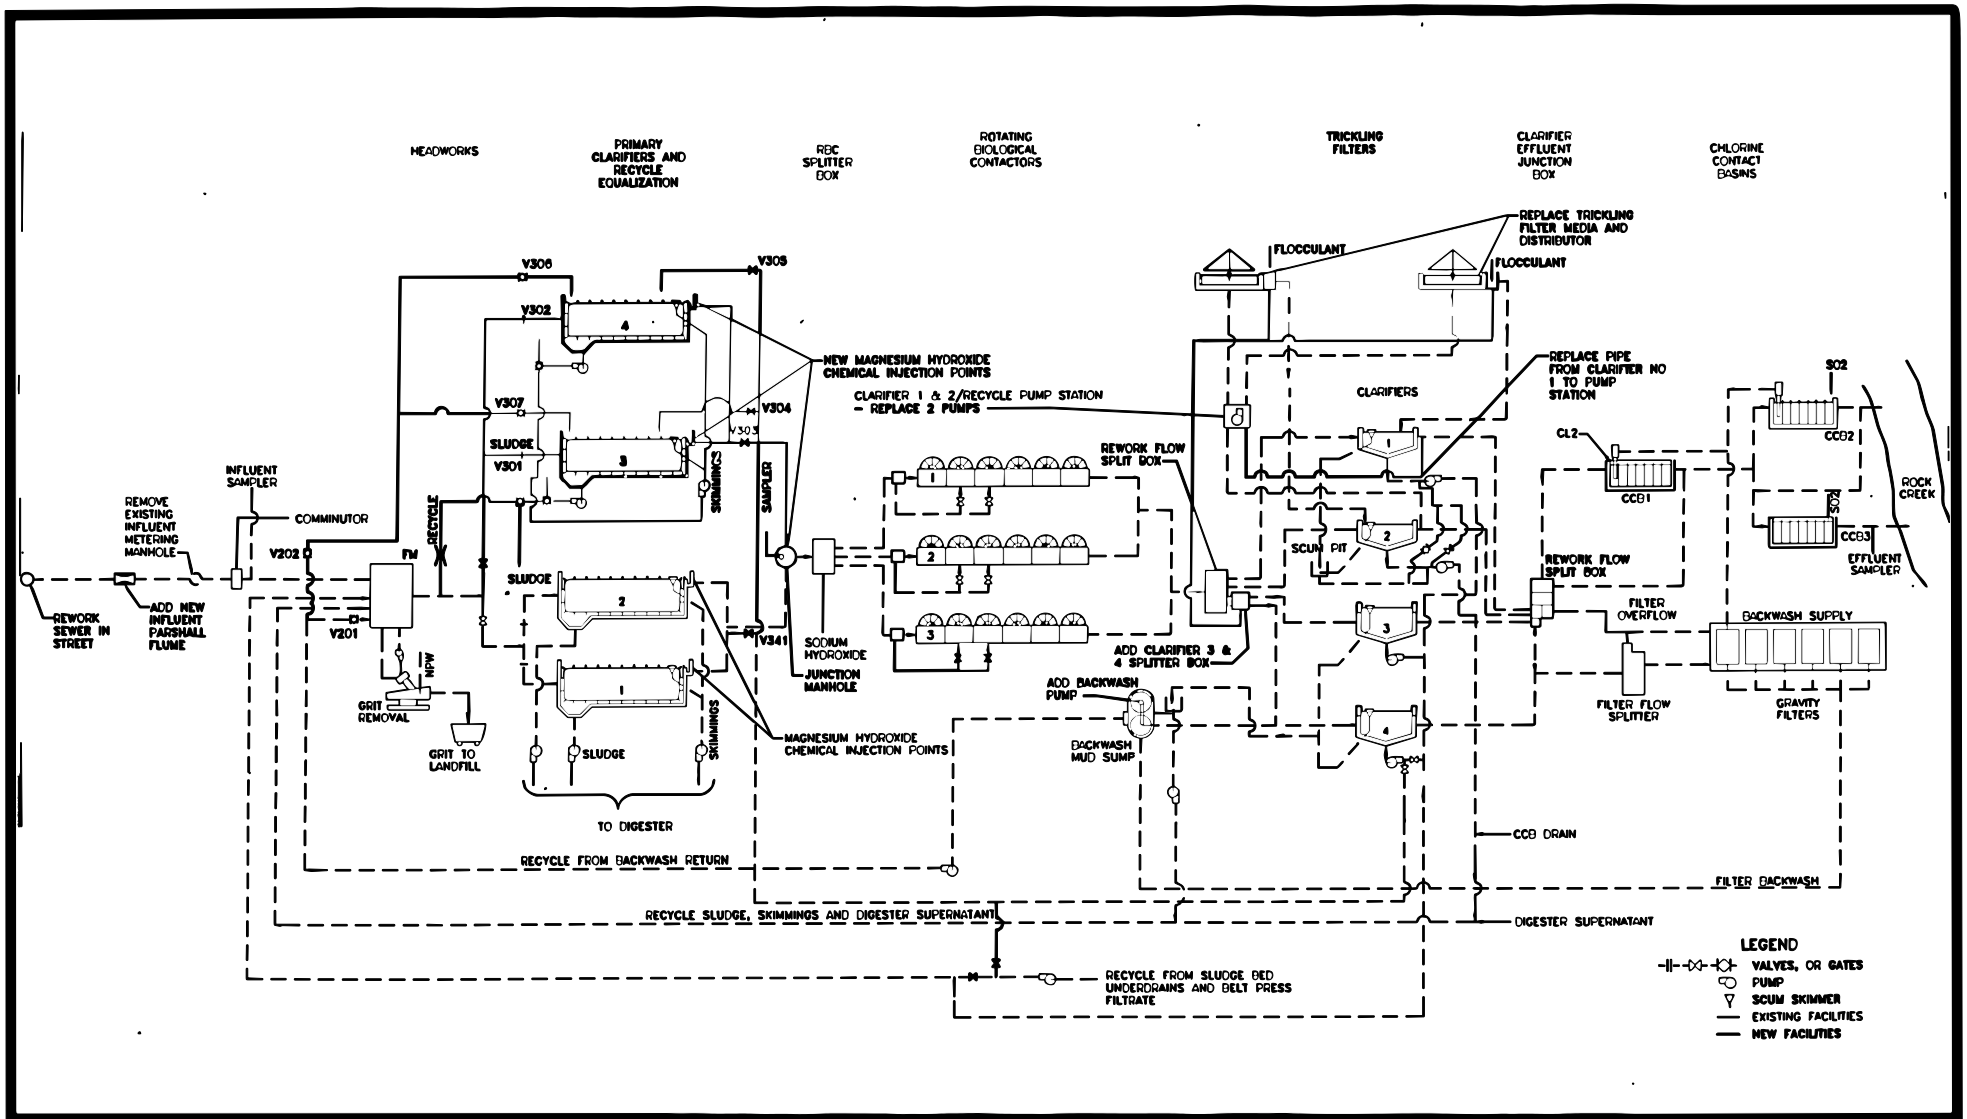

PROCESS FLOW SCHEMATIC	PLACER COUNTY DEPARTMENT OF FACILITY SERVICES PLACER COUNTY SEWER MAINTENANCE DISTRICT NO. 1 WASTEWATER TREATMENT PLANT PLACER COUNTY	From Owen Engineering & Management Consultants, Inc. DJH Engineering