ATTACHMENT D

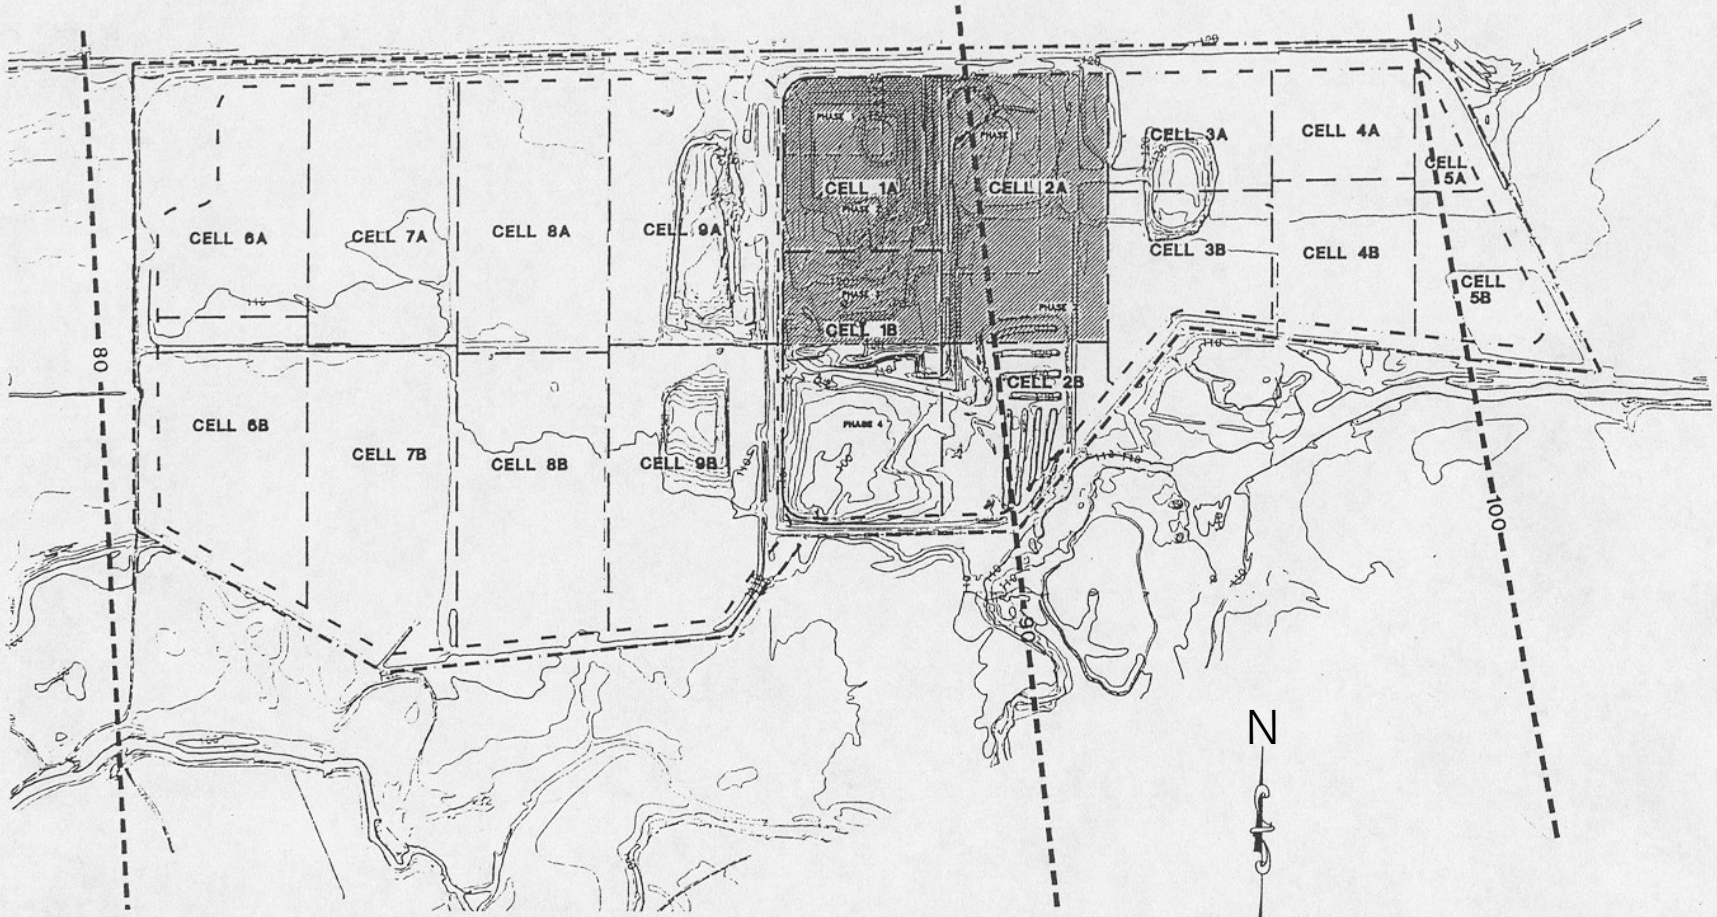

LEGEND:

- Property Boundary
- Module Limit
- Cell Limit
- Phase Limit
- Groundwater Contours (ft. msl)
- Constructed Cells

WDRs No . _____

OSTROM ROAD SANITARY LANDFILL
MAXIMUM ANTICIPATED GROUNDWATER ELEVATIONS