Revised facitlity water flow schematic

16 March 2008

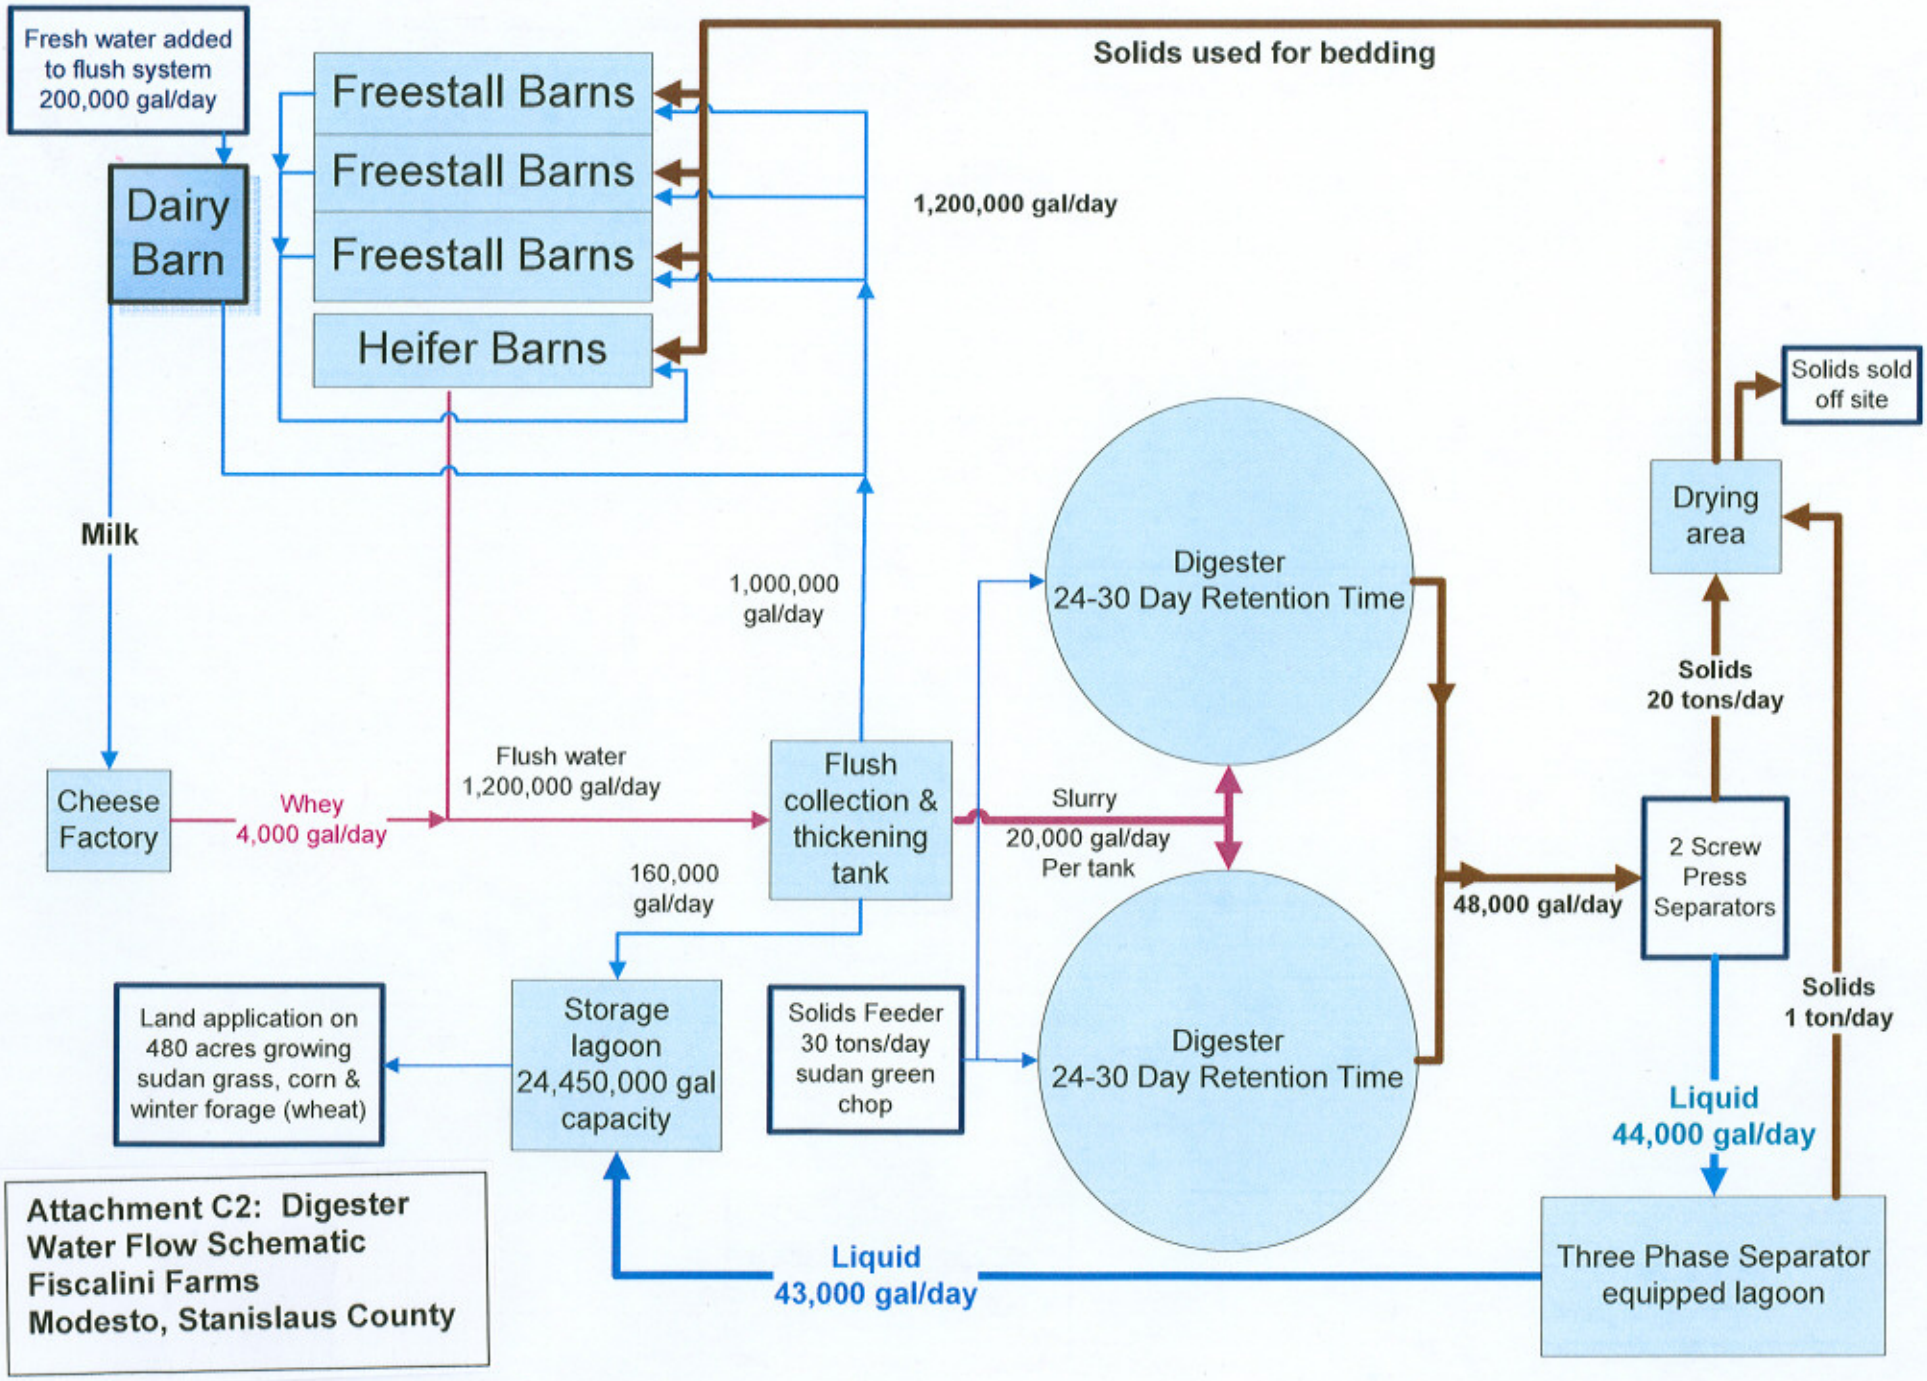

Attachment C2: Digester Water Flow Schematic
Fiscalini Farms
Modesto, Stanislaus County