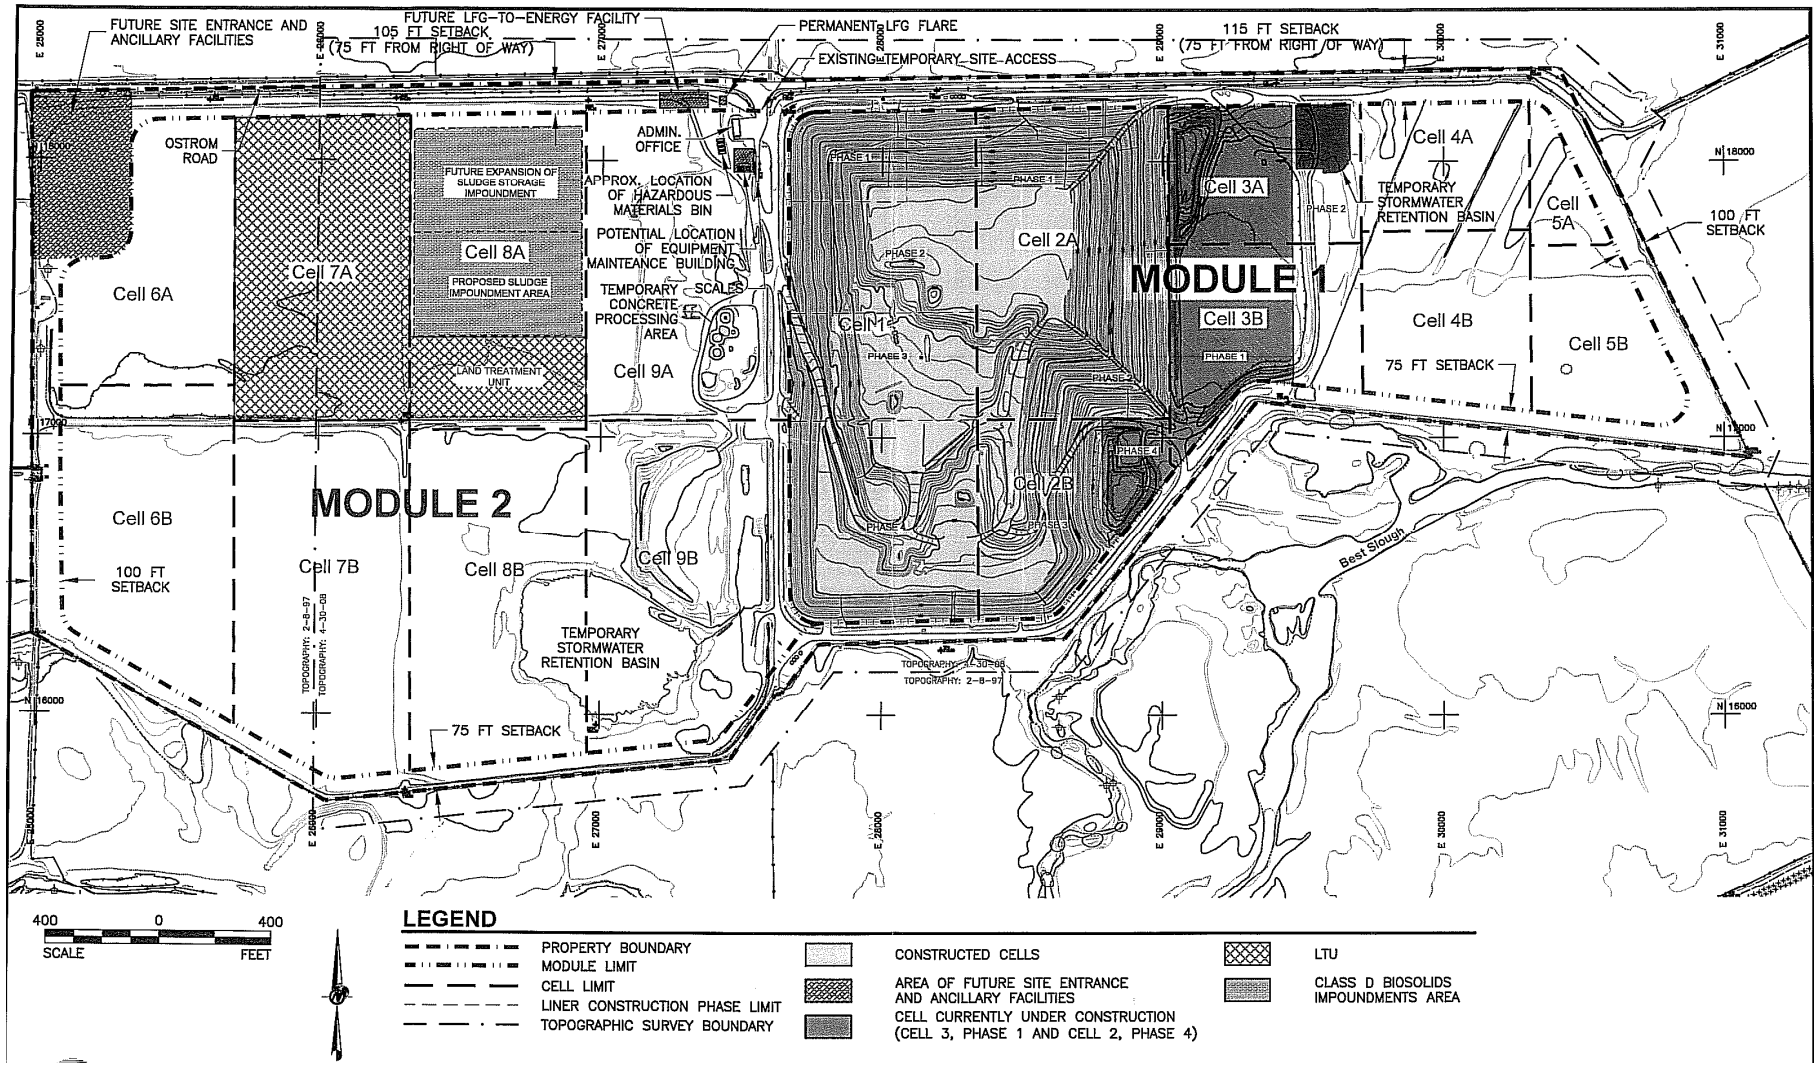

Drawing Reference
Golder Associates, 2008
Site Plan, Figure 2-3

FACILITY SITE PLAN
OSTROM ROAD LANDFILL
YUBA COUNTY