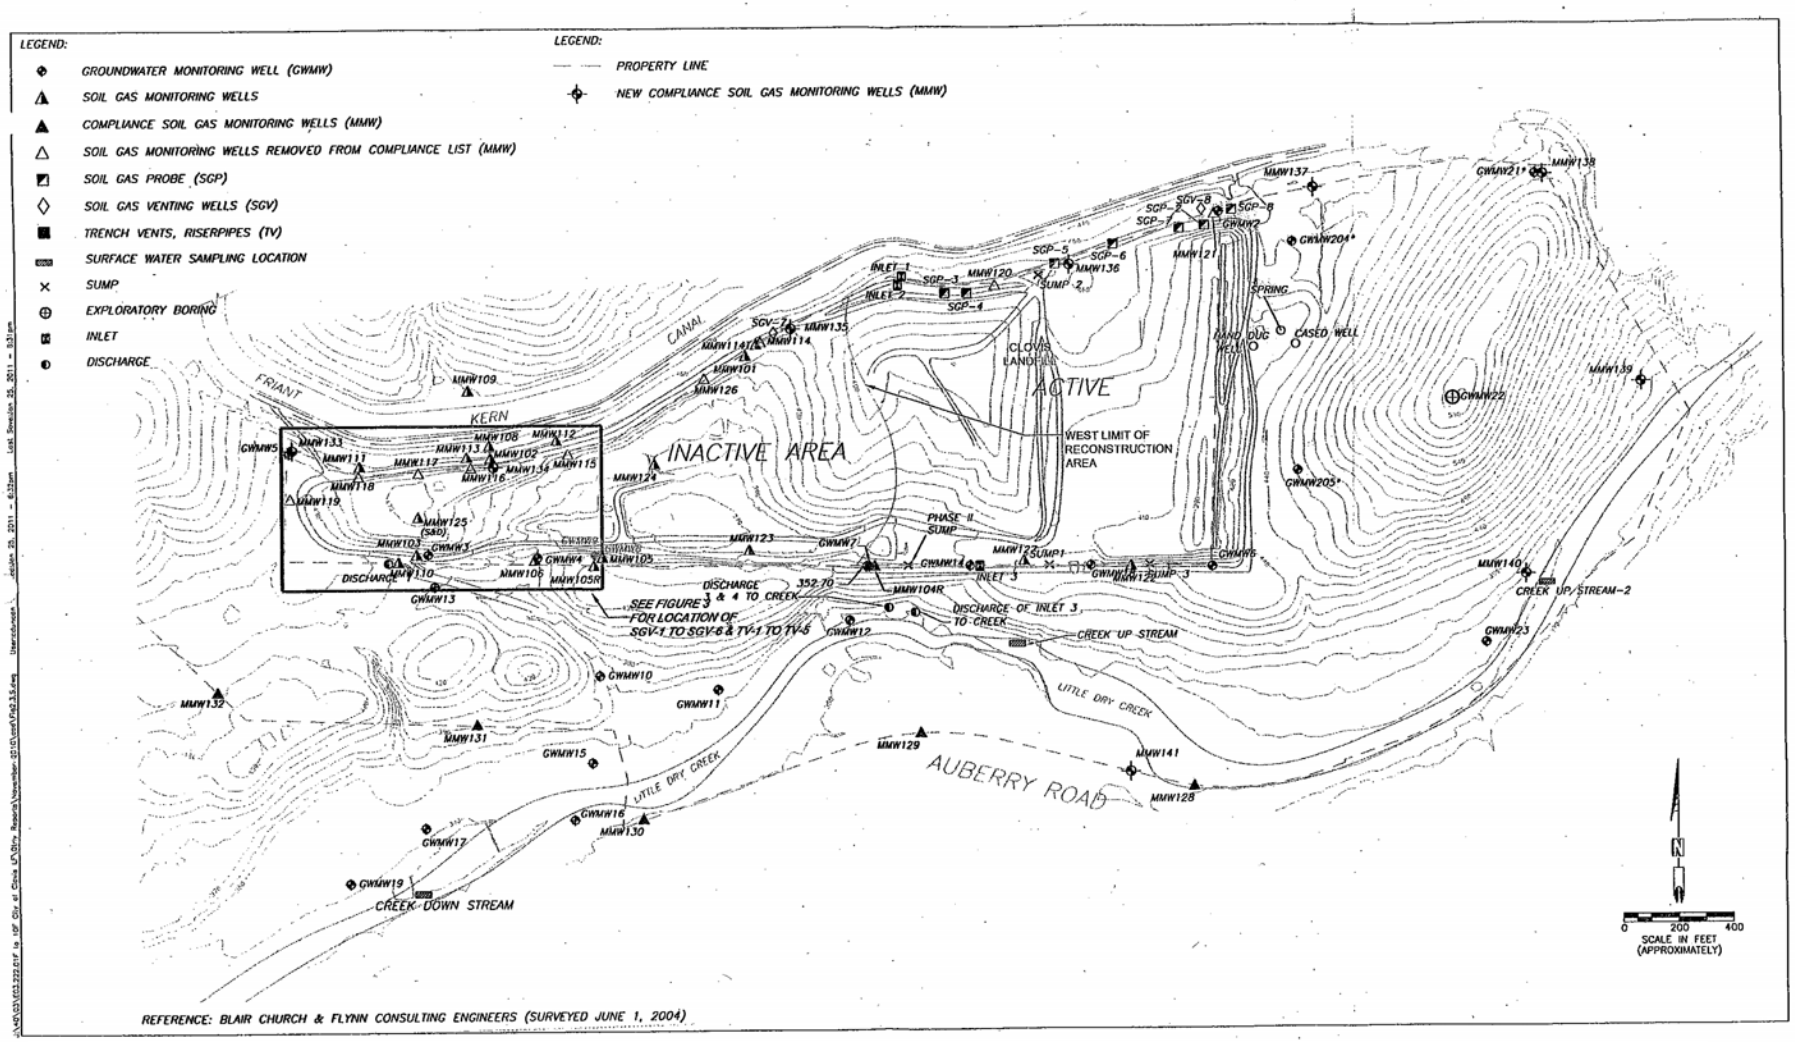

ATTACHMENT B

SITE PLAN

ORDER NO. R5-2011-XXXX
WASTE DISCHARGE REQUIREMENTS
FOR CITY OF CLOVIS
FOR OPERATION AND CONSTRUCTION
CITY OF CLOVIS MUNICIPAL SOLID WASTE LANDFILL
FRESNO COUNTY