Attachment B

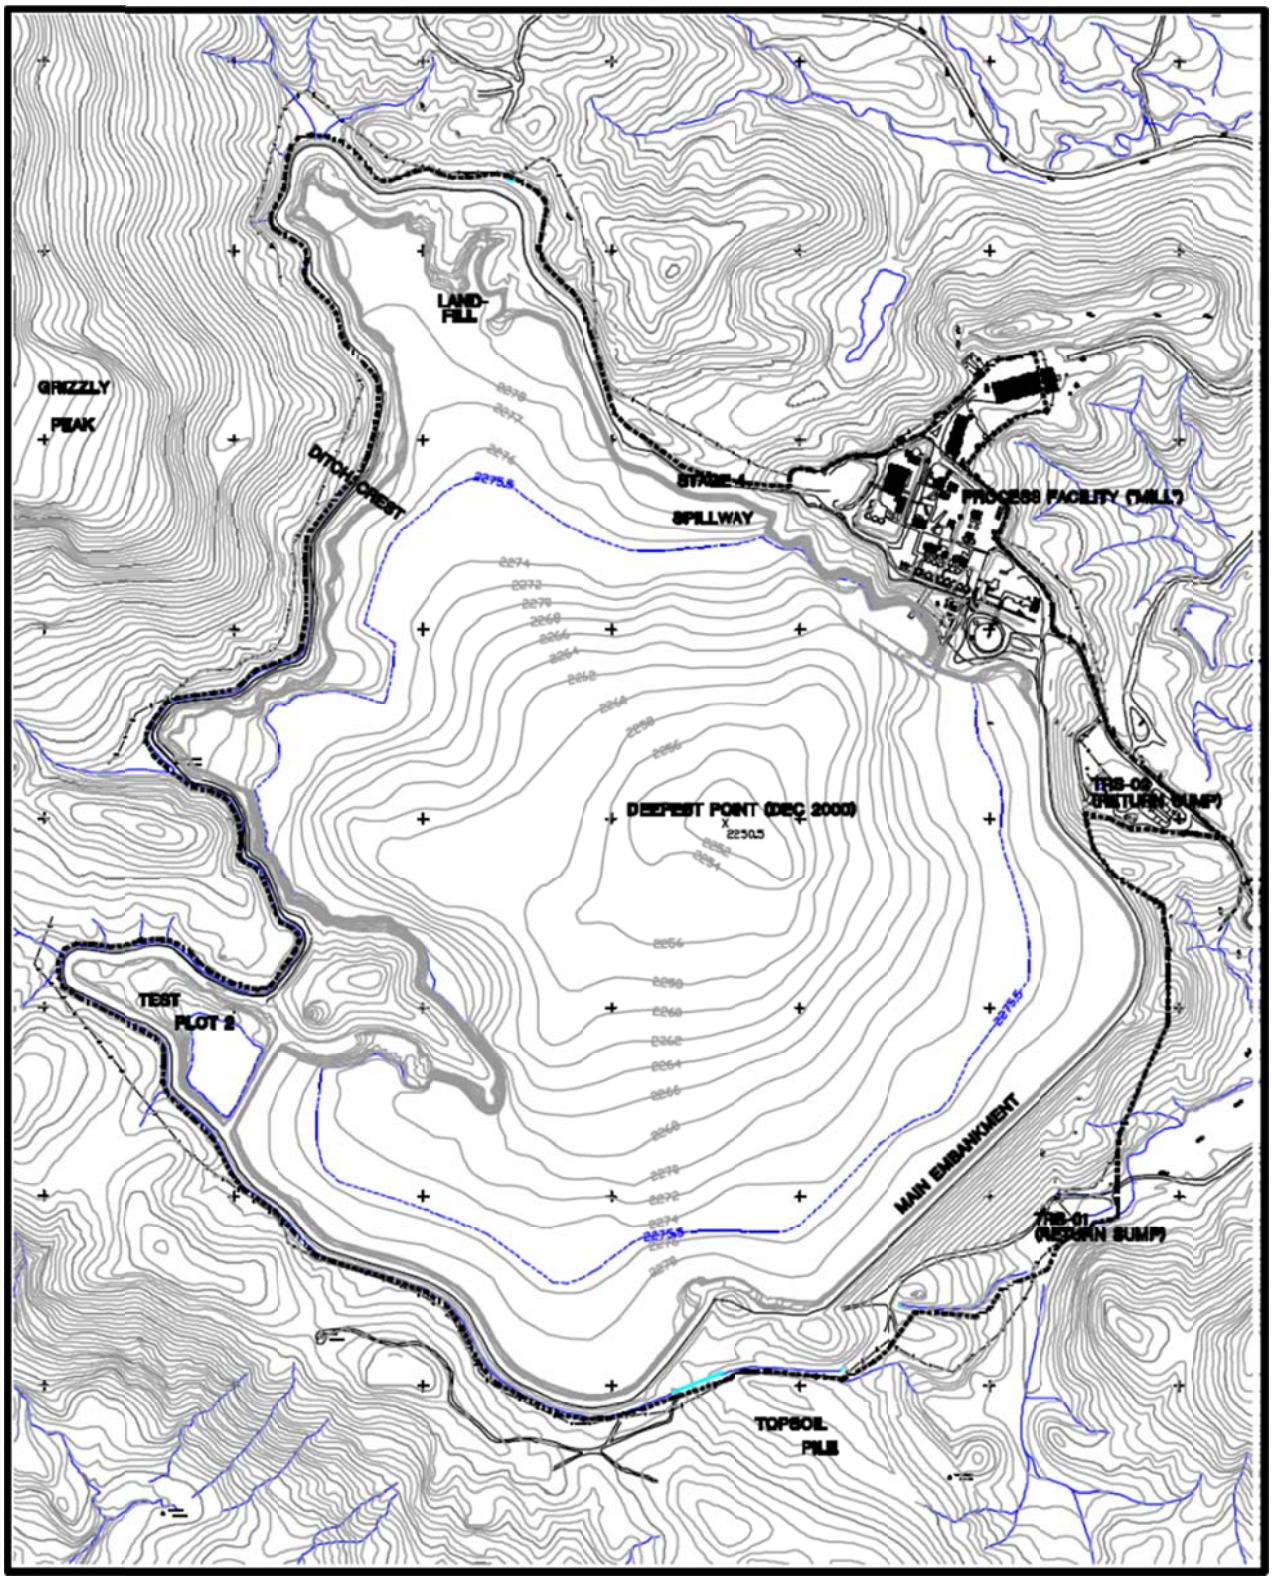

N
W E
S

Mclaughlin Mine
Tailings Impoundment Facility

0 1000
Feet