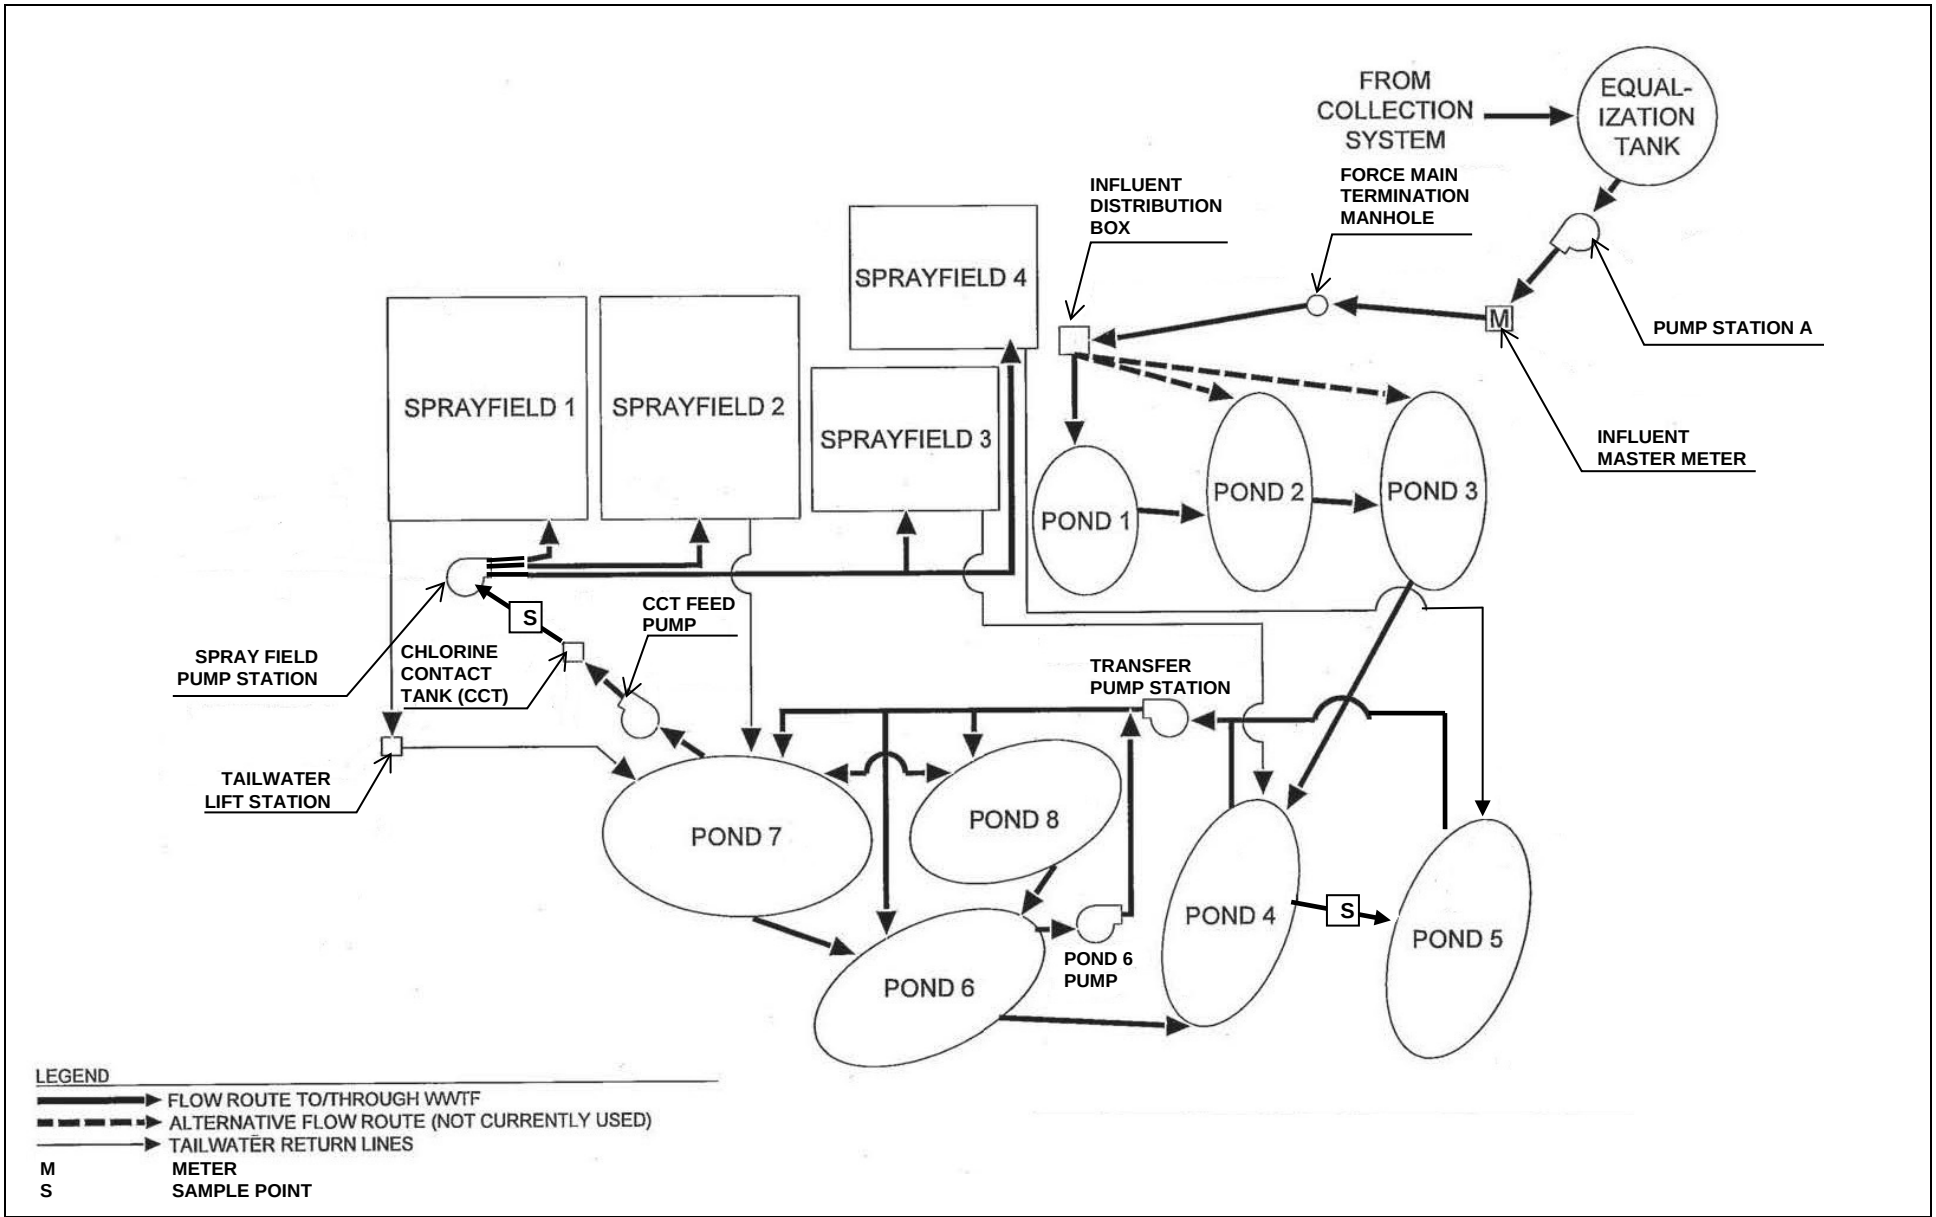

Approximate Scale No Scale	Drawing Reference: West Yost Associates Report of Waste Discharge 30 January 2013	**PROCESS FLOW DIAGRAM** LAKE BERRYESSA RESORT IMPROVEMENT DISTRICT WASTEWATER TREATMENT FACILITY NAPA COUNTY