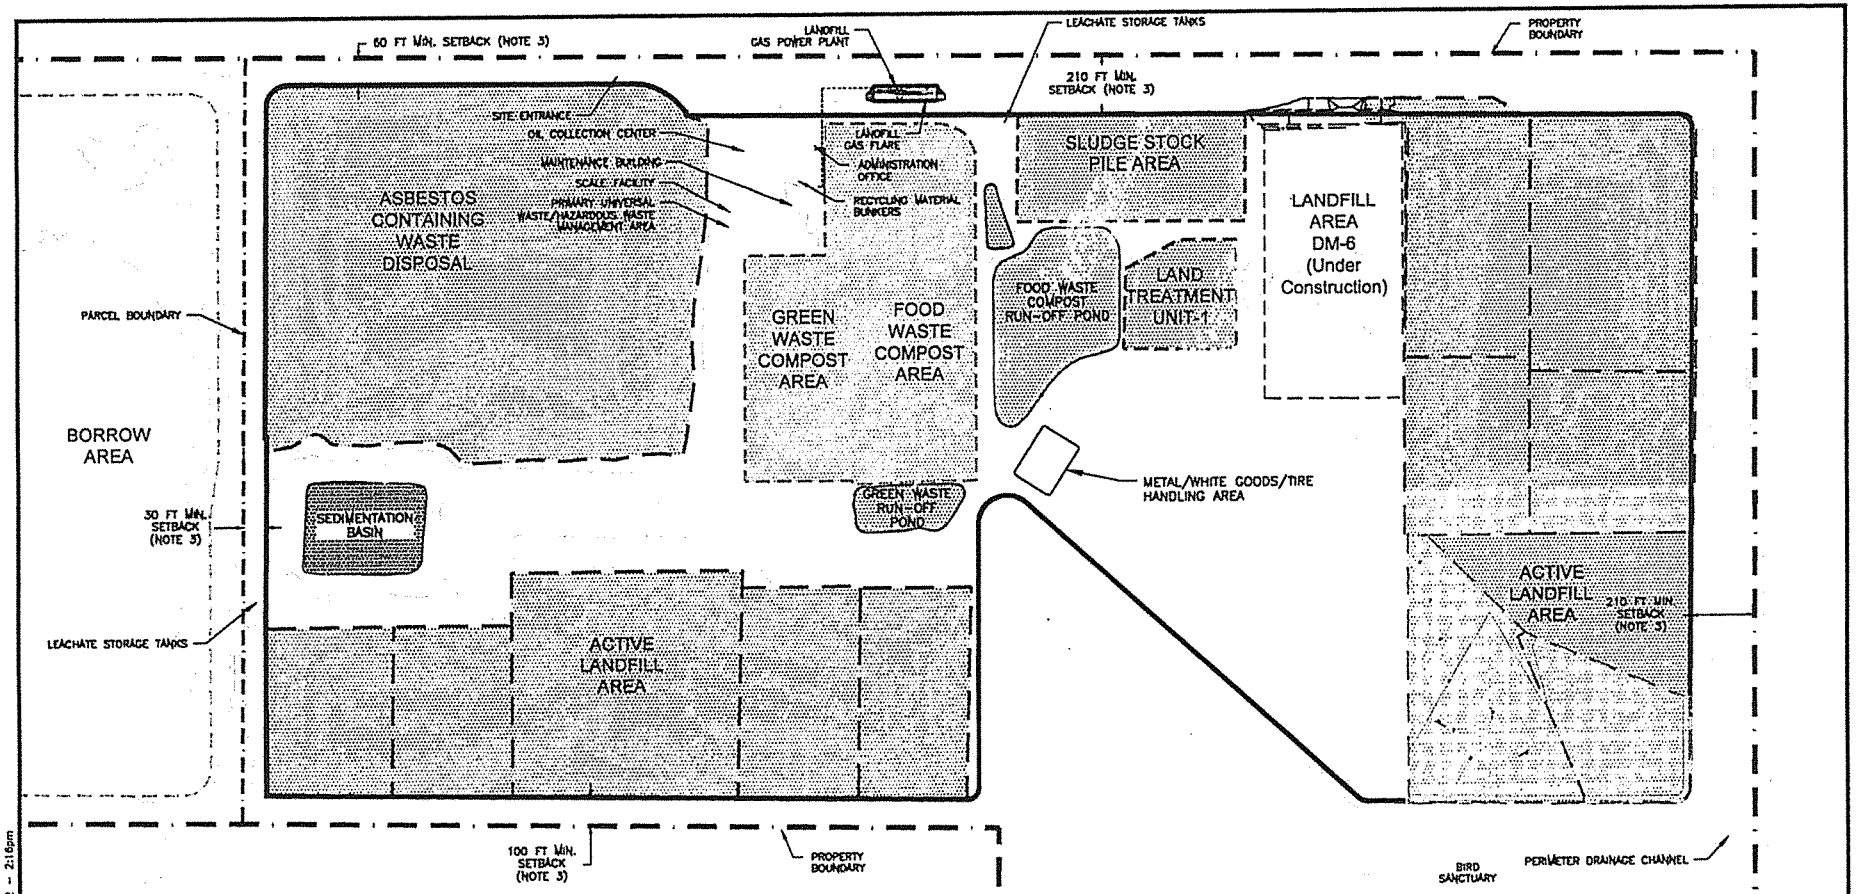

LEGEND

- PROPERTY BOUNDARY
- PARCEL BOUNDARY
- ACTIVE LANDFILL AREA
- LANDFILL DISPOSAL LIMIT
- BORROW AREA LIMIT
- INERTS/ACW FILL AREA
- MUNICIPAL WASTE LANDFILL
- SLUDGE LAND TREATMENT AREA
- FOOD WASTE AND GREEN WASTE COMPOST AREAS
- COMPOST AREA RUN-OFF PONDS
- STORMWATER SEDIMENTATION POND

NOTES

1. TOPOGRAPHIC CONTOURS PREPARED USING PHOTOGRAMMETRIC METHODS BY AERO GEODETIC CORP. DATES OF PHOTOGRAPHY: APRIL 26, 2011.
2. DRAWING UPDATED AS OF AUGUST 2011 TO REFLECT REMOVAL OF EASTERN LAND TREATMENT UNIT FOR CONSTRUCTION OF NEW WASTE MODULE DM-6.
3. SETBACK DISTANCES ARE REFERENCED TO PROPERTY LINE.

400 0 400
SCALE FEET

Recology WASTE ZERO

Golder Associates
Sacramento, California

SCALE	AS SHOWN
DATE	12/29/11
DESIGN	CMR
CADD	JDR
CHECK	
REVIEW	
FILE No.	11397301 F1 2011
PROJECT No.	113-97301 REV. 1

TITLE: SITE PLAN

RECOLOGY HAY ROAD

FIGURE 1

Drawing file: 09397464 F1 2011.dwg Jan 09, 2012 - 2:16pm

EXHIBIT A