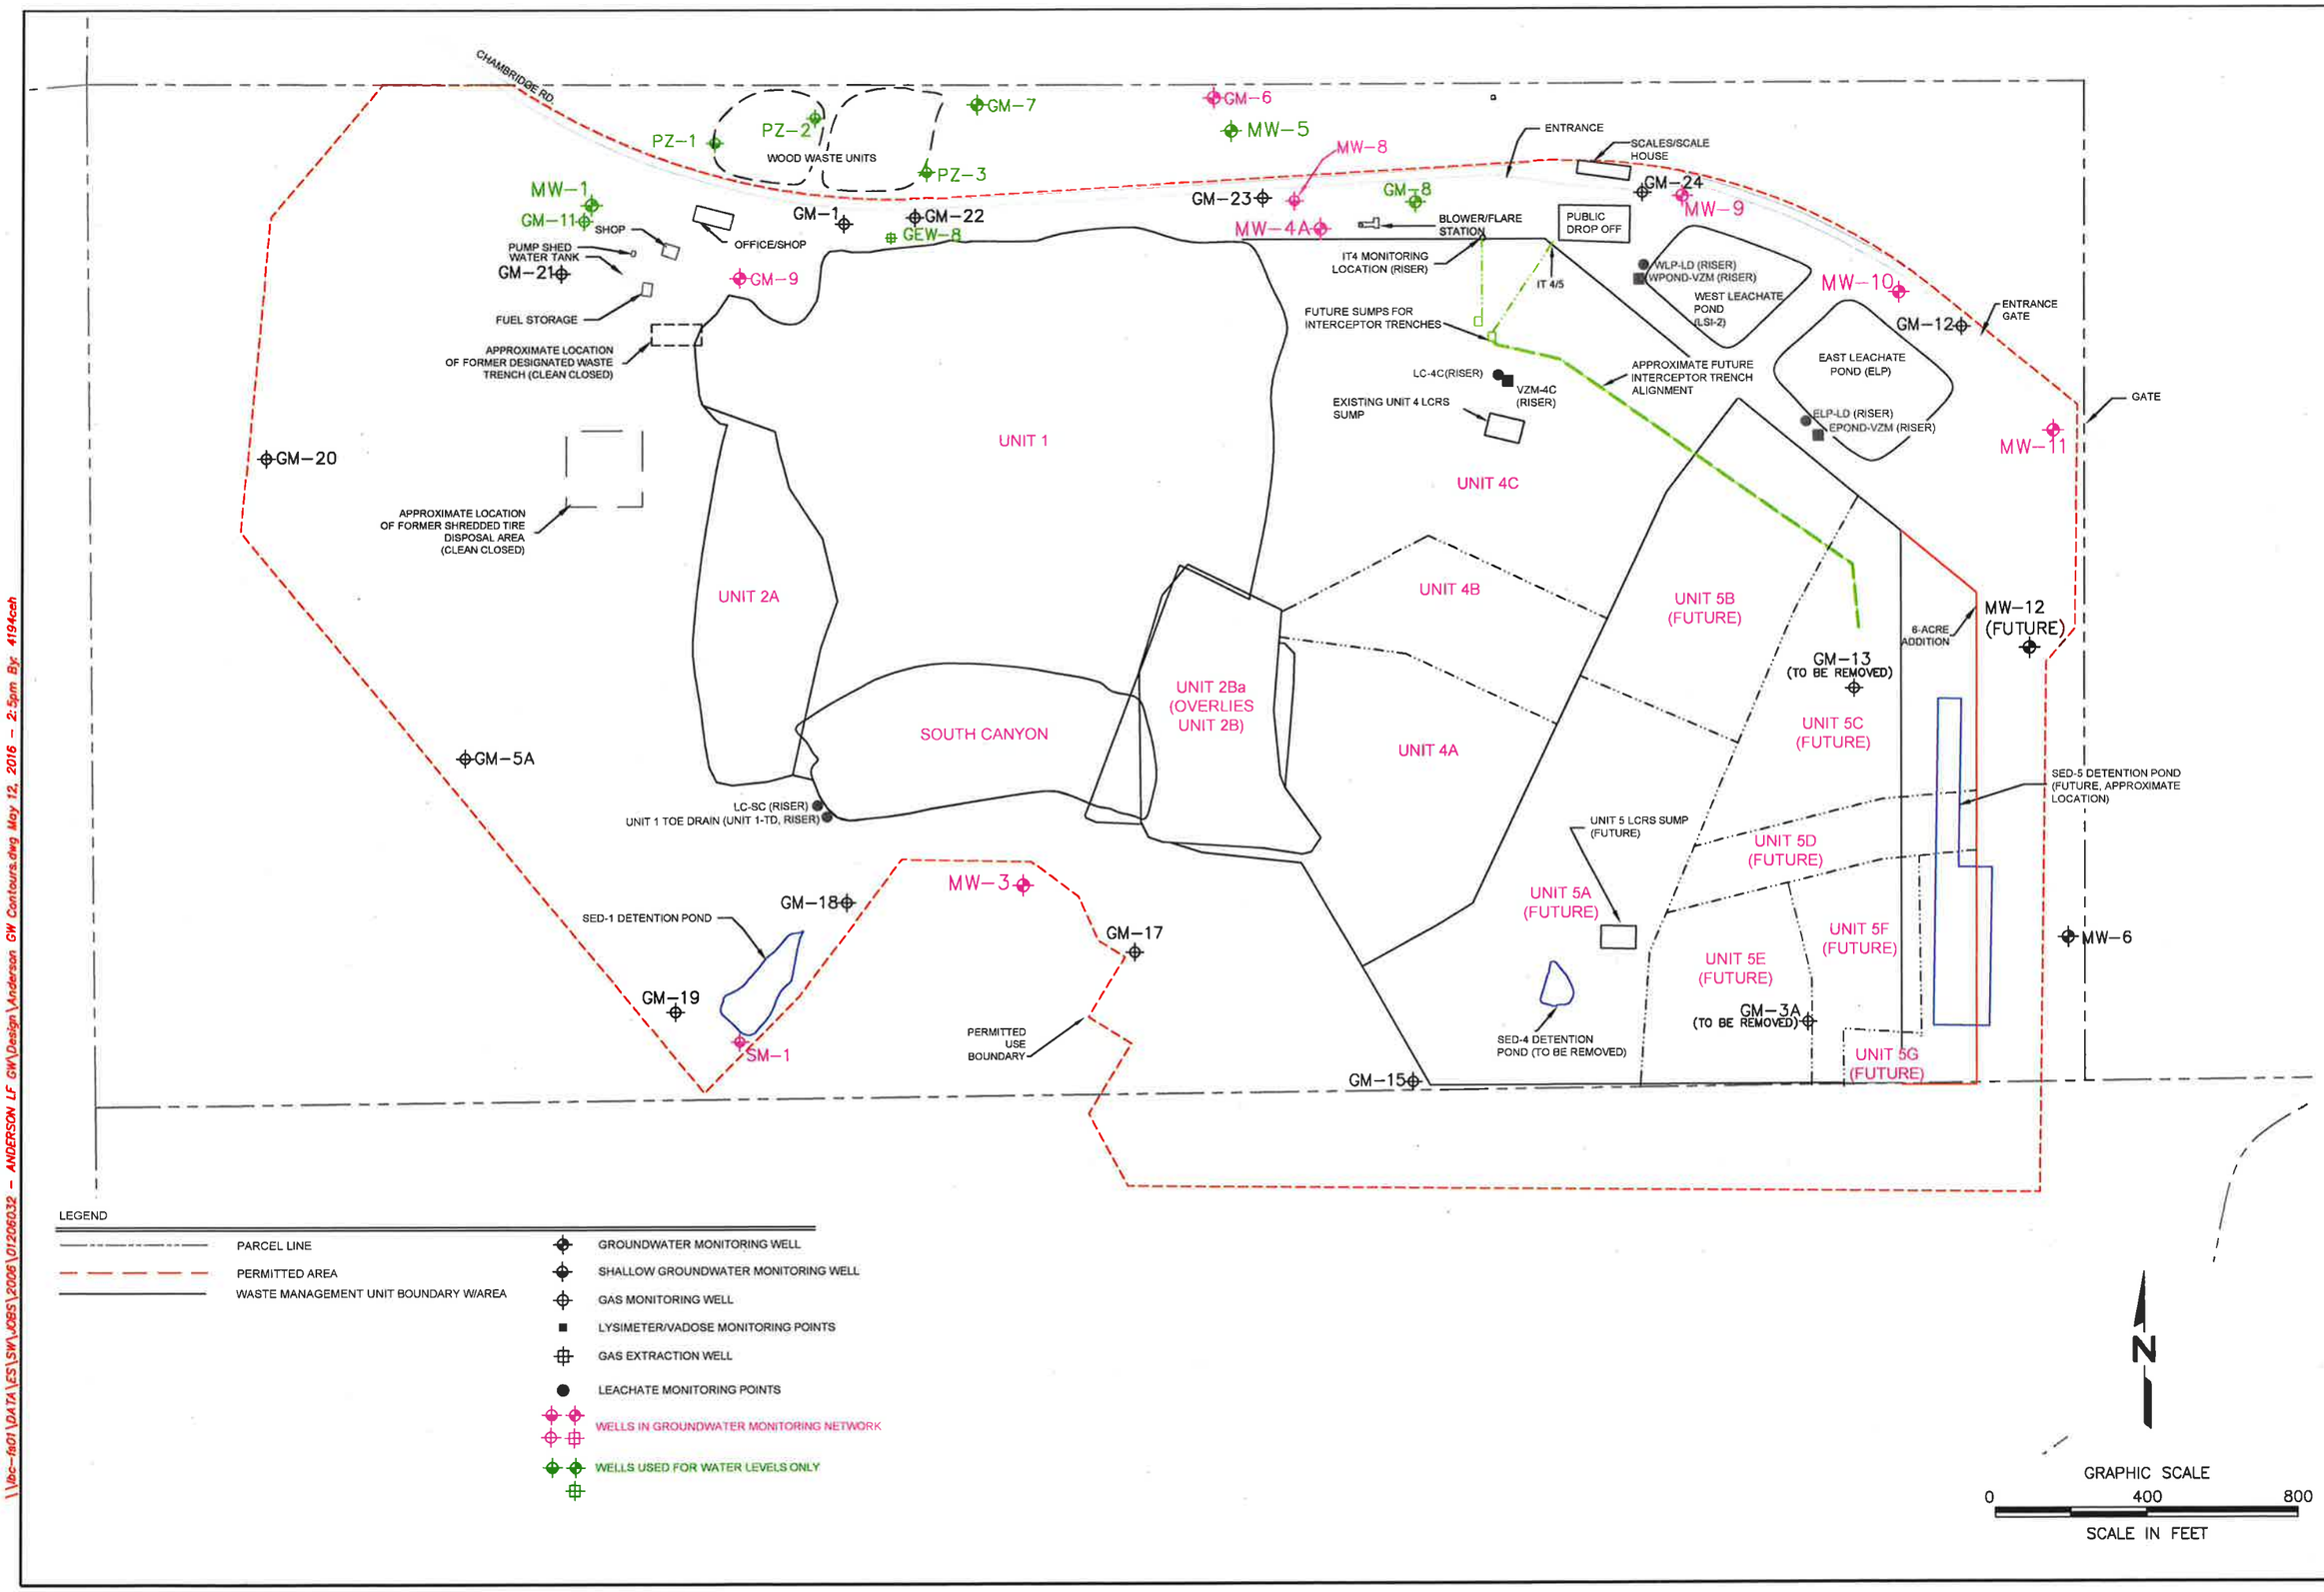

LEGEND

- PARCEL LINE
- PERMITTED AREA
- WASTE MANAGEMENT UNIT BOUNDARY W/AREA
- GROUNDWATER MONITORING WELL
- SHALLOW GROUNDWATER MONITORING WELL
- GAS MONITORING WELL
- LYSIMETER/VADOSE MONITORING POINTS
- GAS EXTRACTION WELL
- LEACHATE MONITORING POINTS
- WELLS IN GROUNDWATER MONITORING NETWORK
- WELLS USED FOR WATER LEVELS ONLY

NO.	REVISION	DATE
		2-DATE

SHEET TITLE: FACILITY MAP

PROJECT TITLE: ANDERSON LANDFILL INC. ANDERSON, CALIFORNIA

CLIENT: WASTE MANAGEMENT

SCS ENGINEERS
ENVIRONMENTAL CONSULTANTS
3900 KILROY AIRPORT WAY, SUITE 100
LONG BEACH, CA 90806
PH. (562) 426-9544 FAX. (562) 427-0805

PROJ NO	DWN BY	CHK BY	APP BY	ACAD FILE
01206032.06	C. Hernandez	T. Schmiesing	K. Lister	ACAD-FILE

DESIGN

DATE: MAY 2016

SCALE: 1 inch = 400 feet

DRAWING NO. 2

\\lac-fs01\DATA\ES\SW\JOBS\2006\01206032 - ANDERSON LF GW\Design\Anderson GW Contours.dwg May 12, 2016 - 2:5pm By: 4194ceh