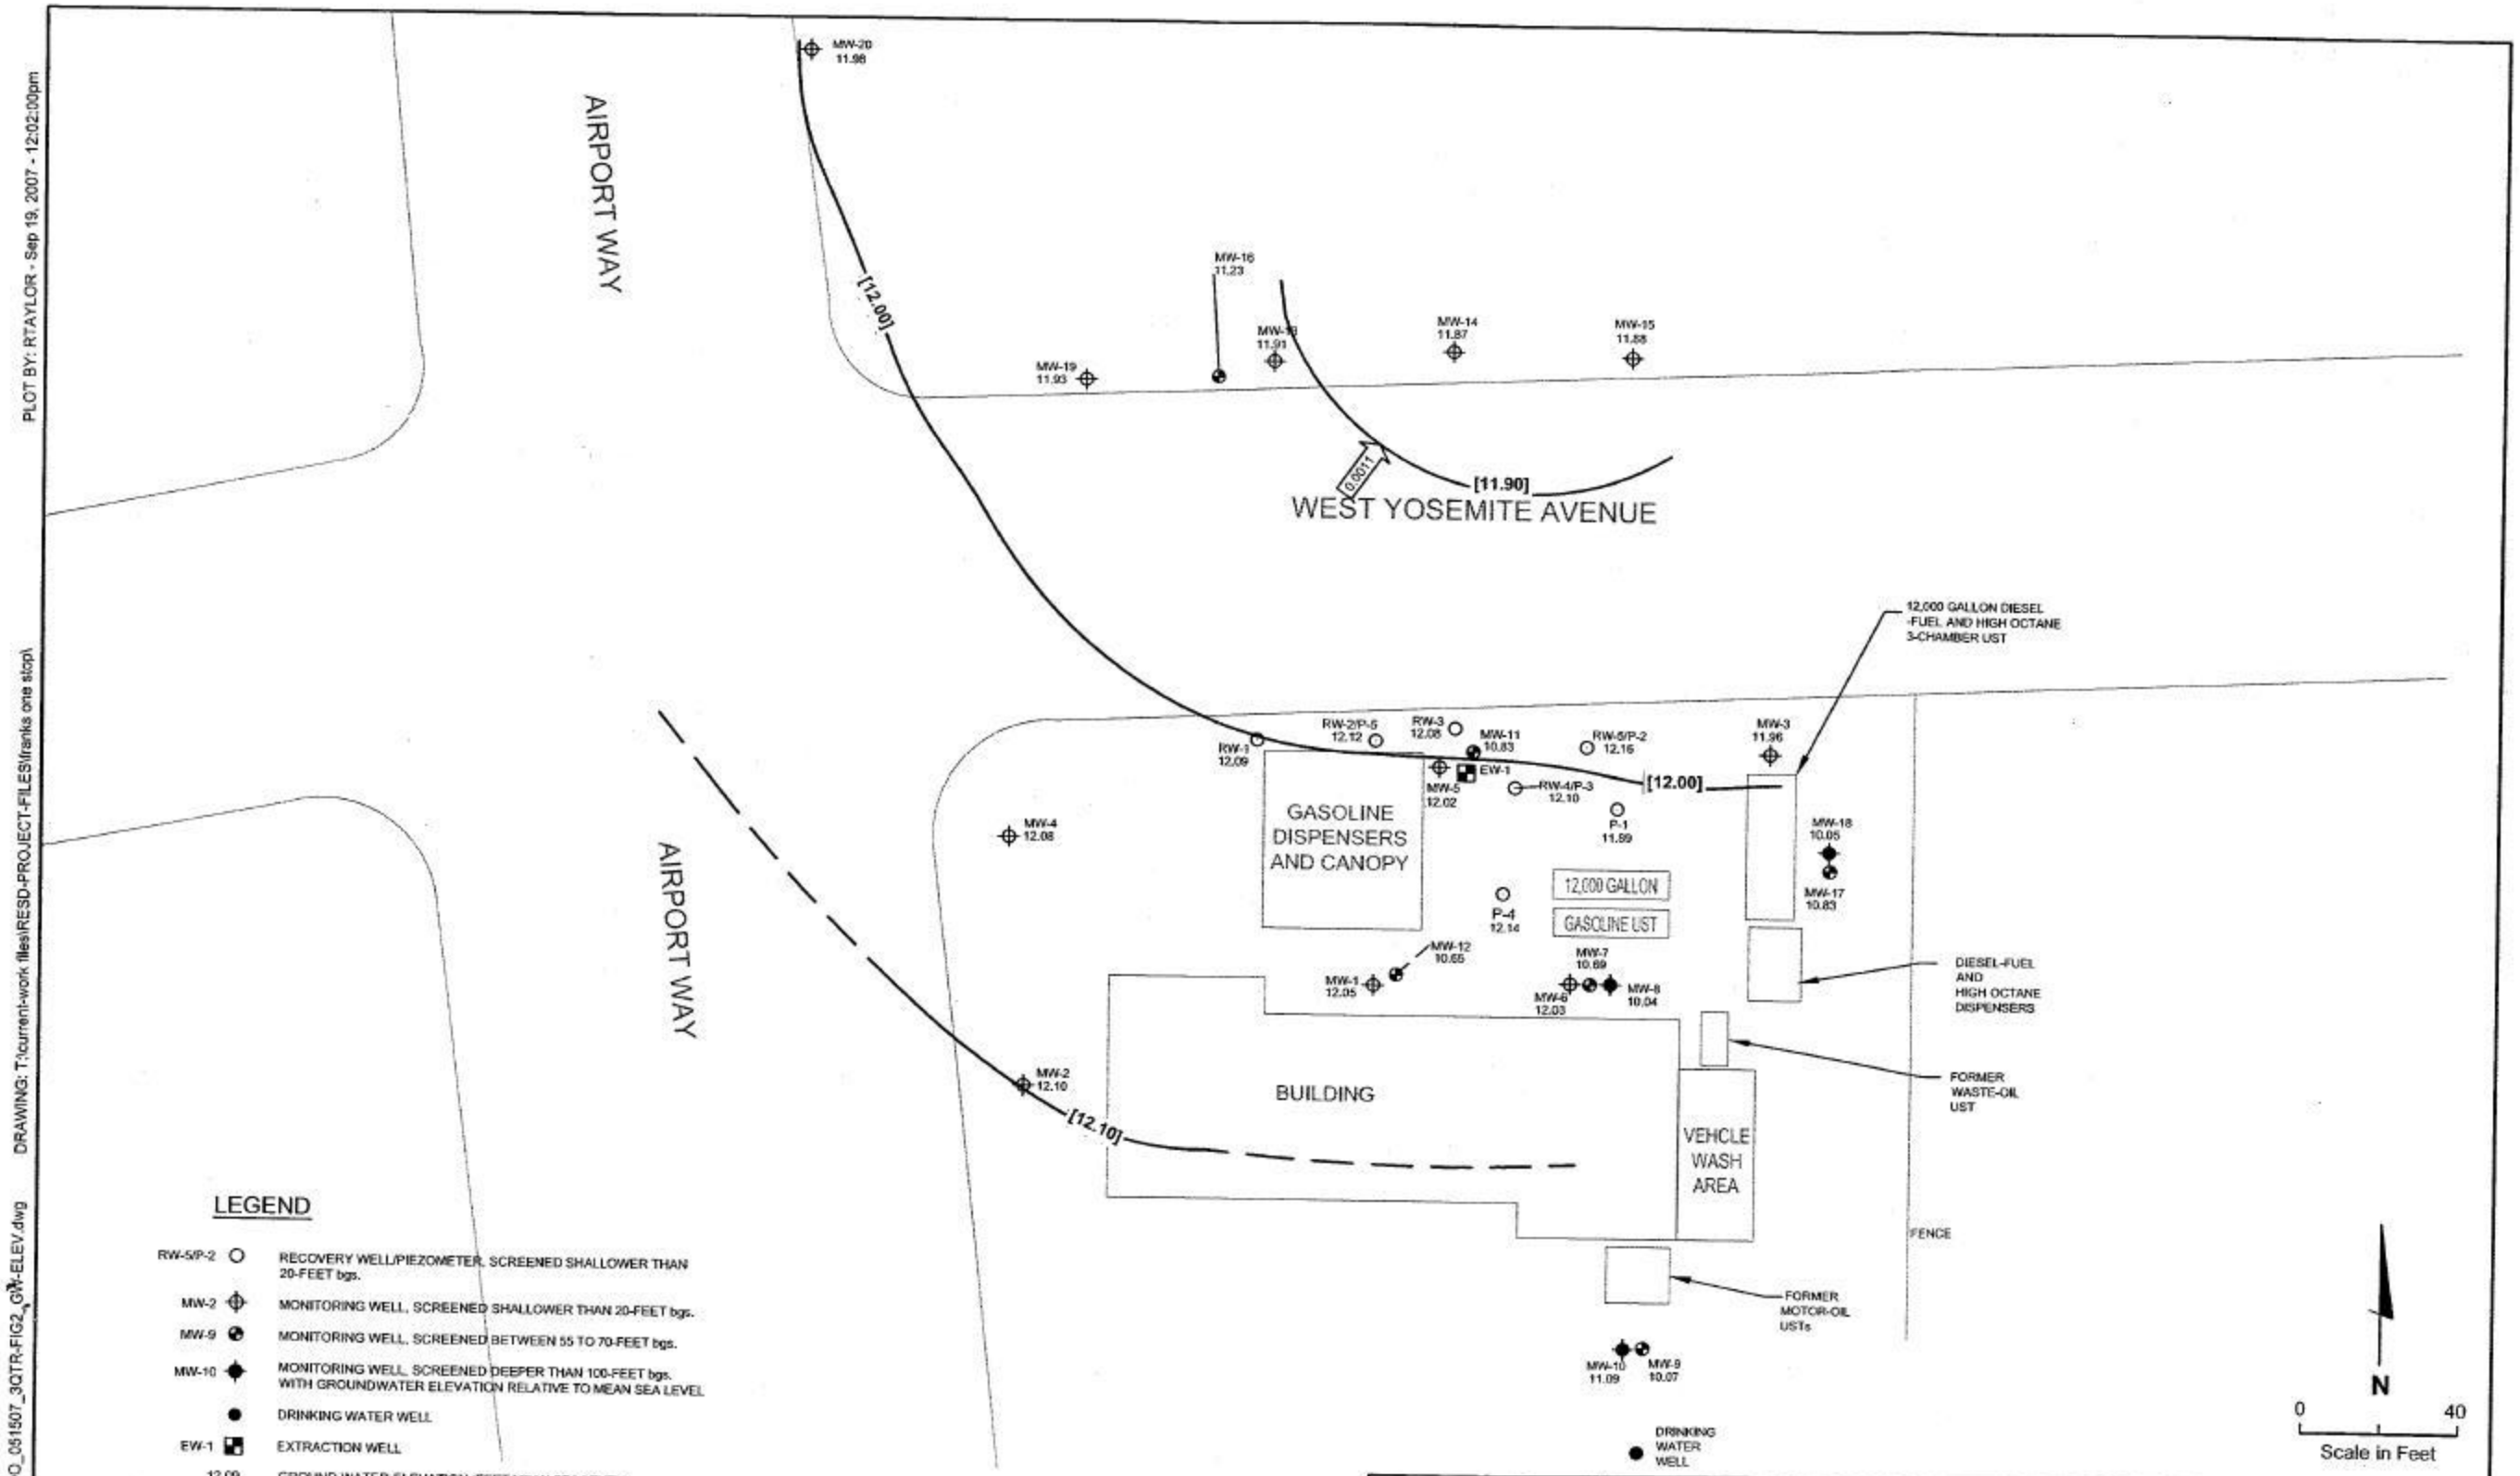

LEGEND

RW-5/P-2 ○	RECOVERY WELL/PIEZOMETER, SCREENED SHALLOWER THAN 20-FEET bgs.
MW-2 ⊕	MONITORING WELL, SCREENED SHALLOWER THAN 20-FEET bgs.
MW-9 ◐	MONITORING WELL, SCREENED BETWEEN 55 TO 70-FEET bgs.
MW-10 ◆	MONITORING WELL, SCREENED DEEPER THAN 100-FEET bgs. WITH GROUNDWATER ELEVATION RELATIVE TO MEAN SEA LEVEL
●	DRINKING WATER WELL
EW-1 ■	EXTRACTION WELL
12.09	GROUND WATER ELEVATION (FEET MEAN SEA LEVEL)
[12.00]	WATER TABLE CONTOUR (FEET MEAN SEA LEVEL)
0.0011	INFERRED DIRECTION OF GROUND WATER MOVEMENT WITH GRADIENT (FT/FT)

WATER LEVEL DATA COLLECTED ON 06/25/07

URS
2870 Gateway Oaks Drive, Ste. 150
Sacramento, CA 95833-3200
TEL: (916) 679-2000
FAX: (916) 679-2900

GROUNDWATER ELEVATION CONTOURS

Franks One Stop
2072 West Yosemite Avenue
Manteca, California

FIGURE 2

PLOT BY: RTAYLOR - Sep 19, 2007 - 12:02:00pm
DRAWING: T:\current-work files\RESD-PROJECT-FILES\franks one stop\
DRAWING: WALDO_061507_3QTR-FIG2_GW-ELEV.dwg