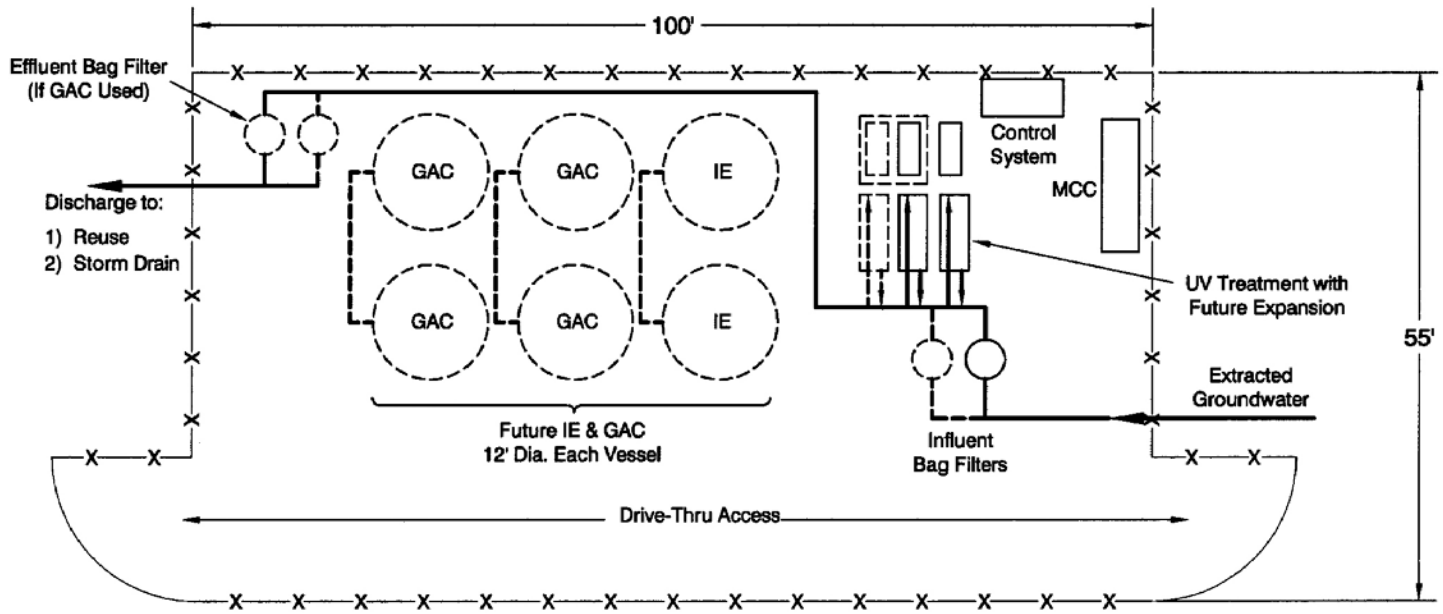

Notes:

1. Design capacity set for 900 - 1,000 gpm with space to provided for future components to increase to 2,000 gpm.
2. Ion-exchange and GAC treatment not anticipated with initial start up.
3. Anticipated to be installed in fenced area with no building to house.

Attachment C-8
GET L Treatment System