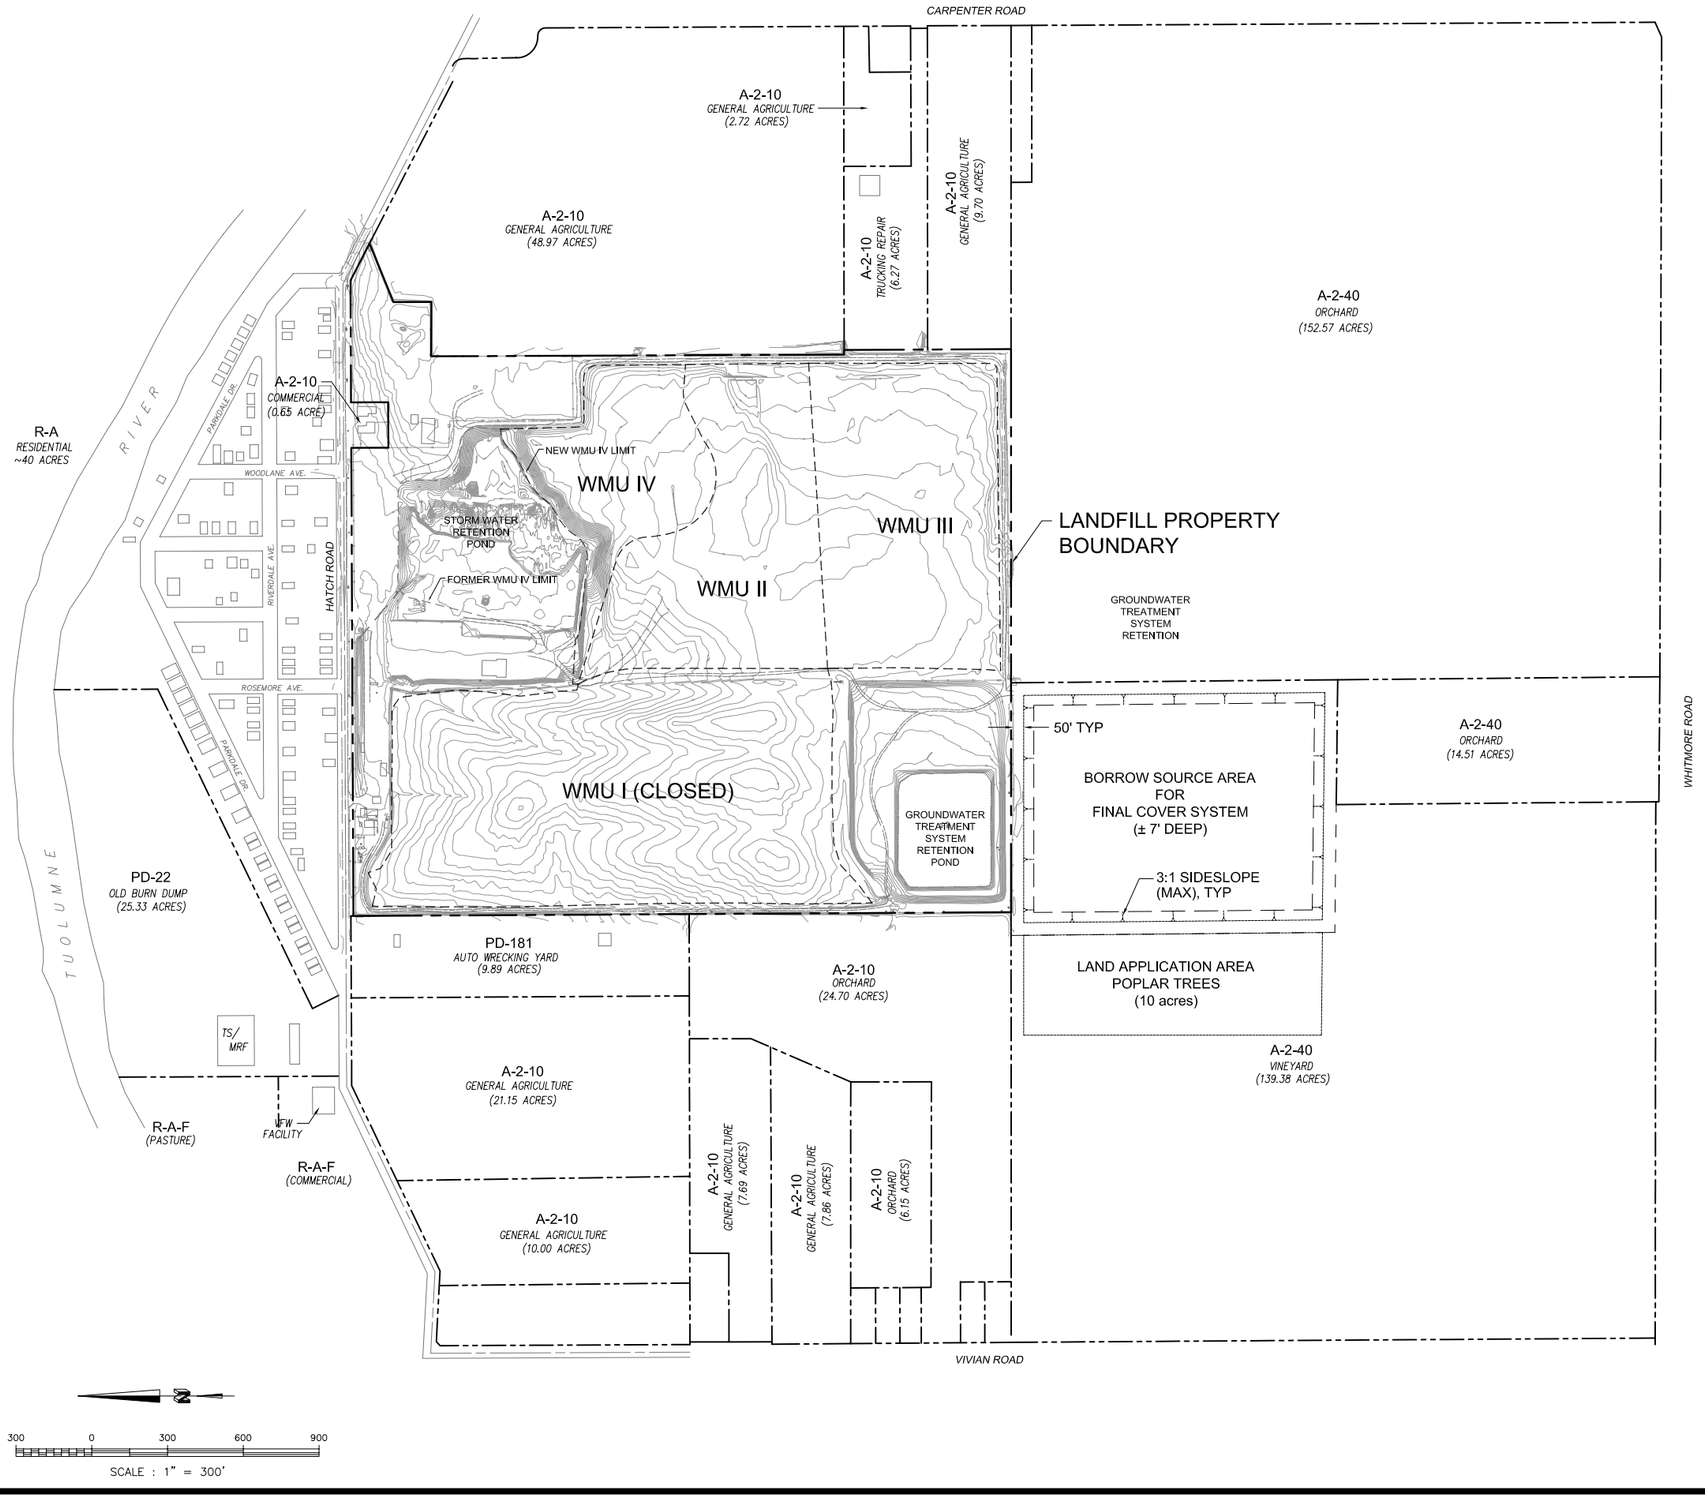

LEGEND

— — —	PROPERTY LINE
WMU	WASTE MANAGEMENT UNIT
TS/MRF	TRANSFER STATION/MATERIAL RECOVERY FACILITY
A-2-10	EXCLUSIVE AGRICULTURAL DISTRICT WITH A MINIMUM PARCEL DESIGNATION OF 10 ACRES
R-A	RURAL RESIDENTIAL DISTRICT
R-A-F	RURAL RESIDENTIAL DISTRICT (FLOOD PLAIN)
PD	PLANNED DEVELOPMENT

Attachment B
Bonzi Sanitation Landfill
and Surrounding Area
WDRs Order No_____