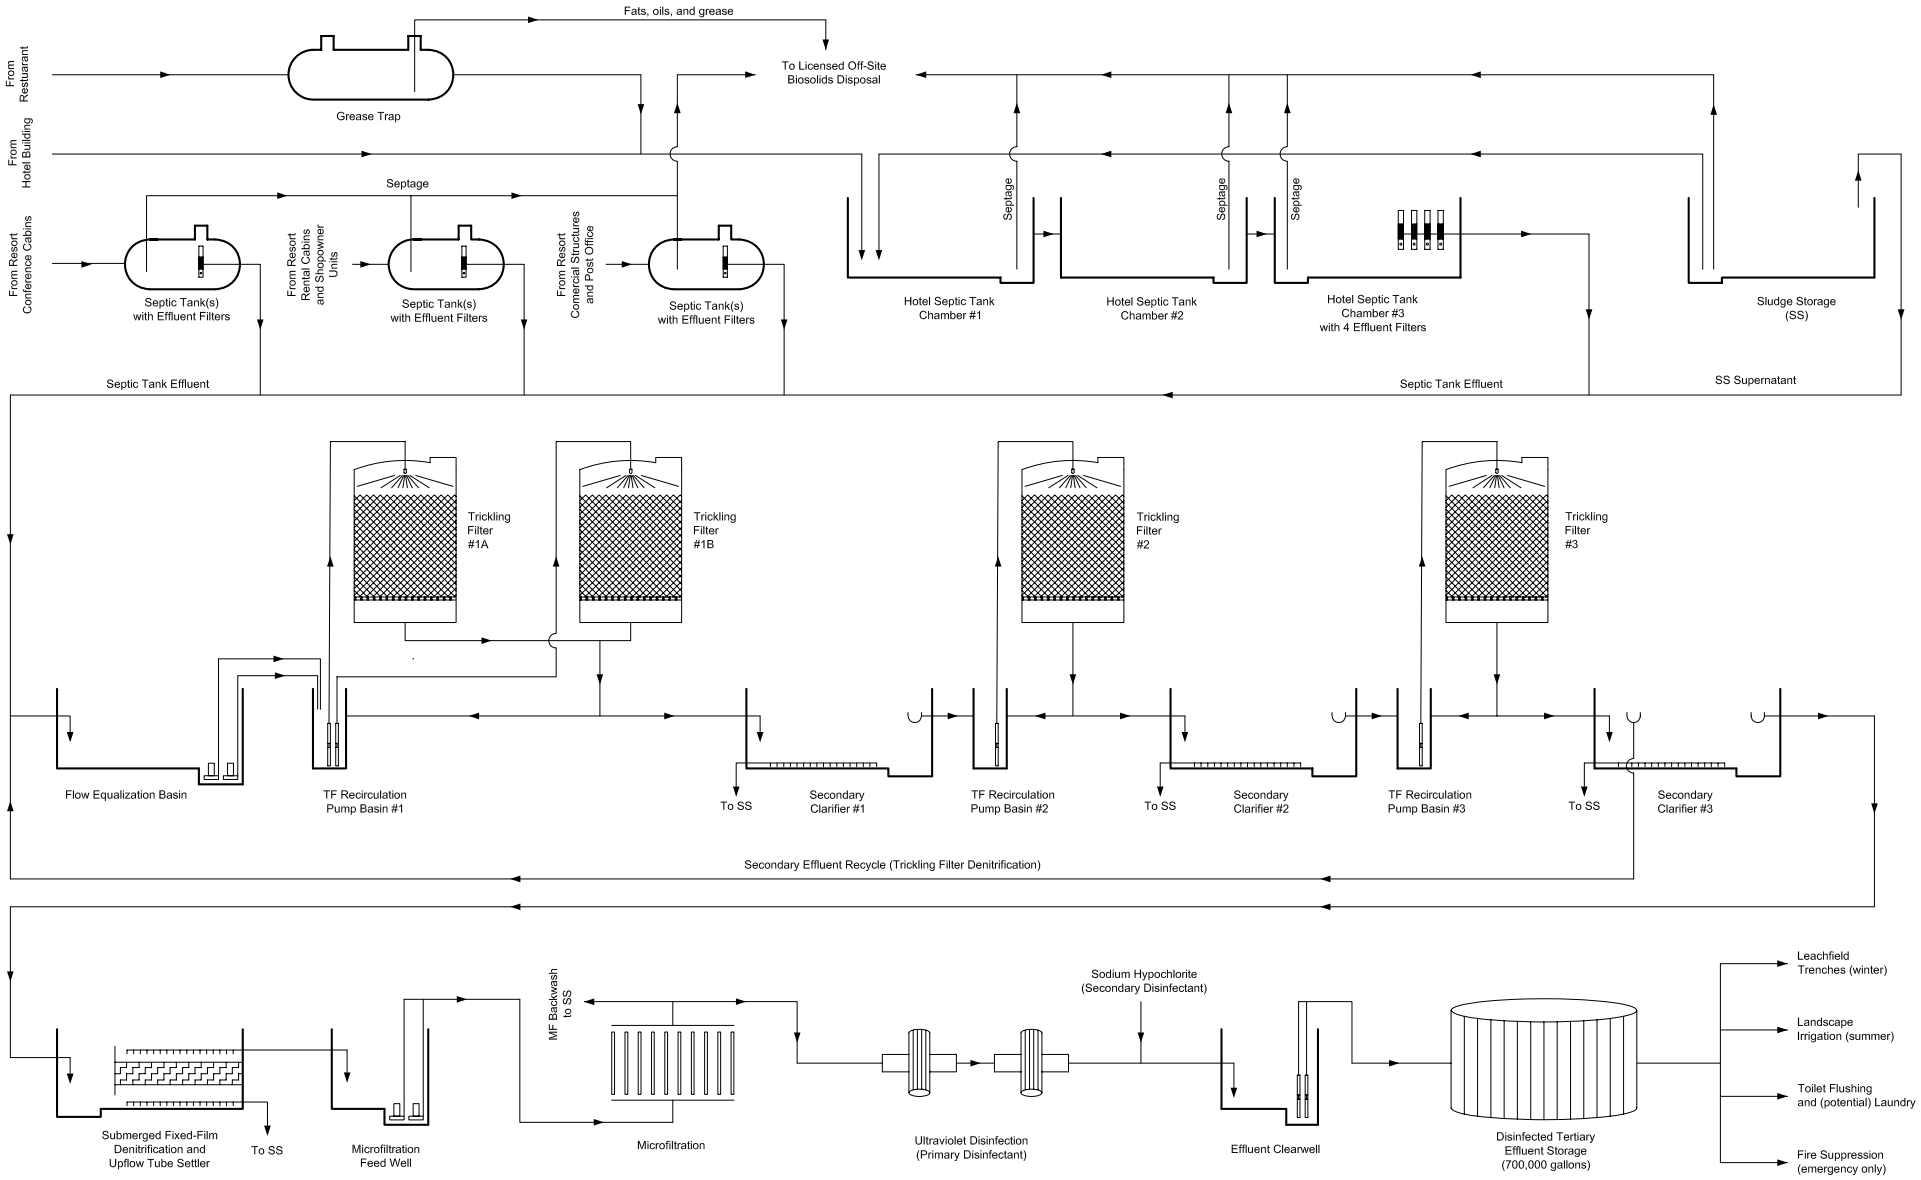

WASTEWATER TREATMENT PLANT FLOW DIAGRAM

ORDER NO. R5 -

WASTE DISCHARGE REQUIREMENTS

FOR

PACIFIC US REAL ESTATE GROUP

SILVER TIP RESORT VILLAGE

MARIPOSA COUNTY

ATTACHMENT C