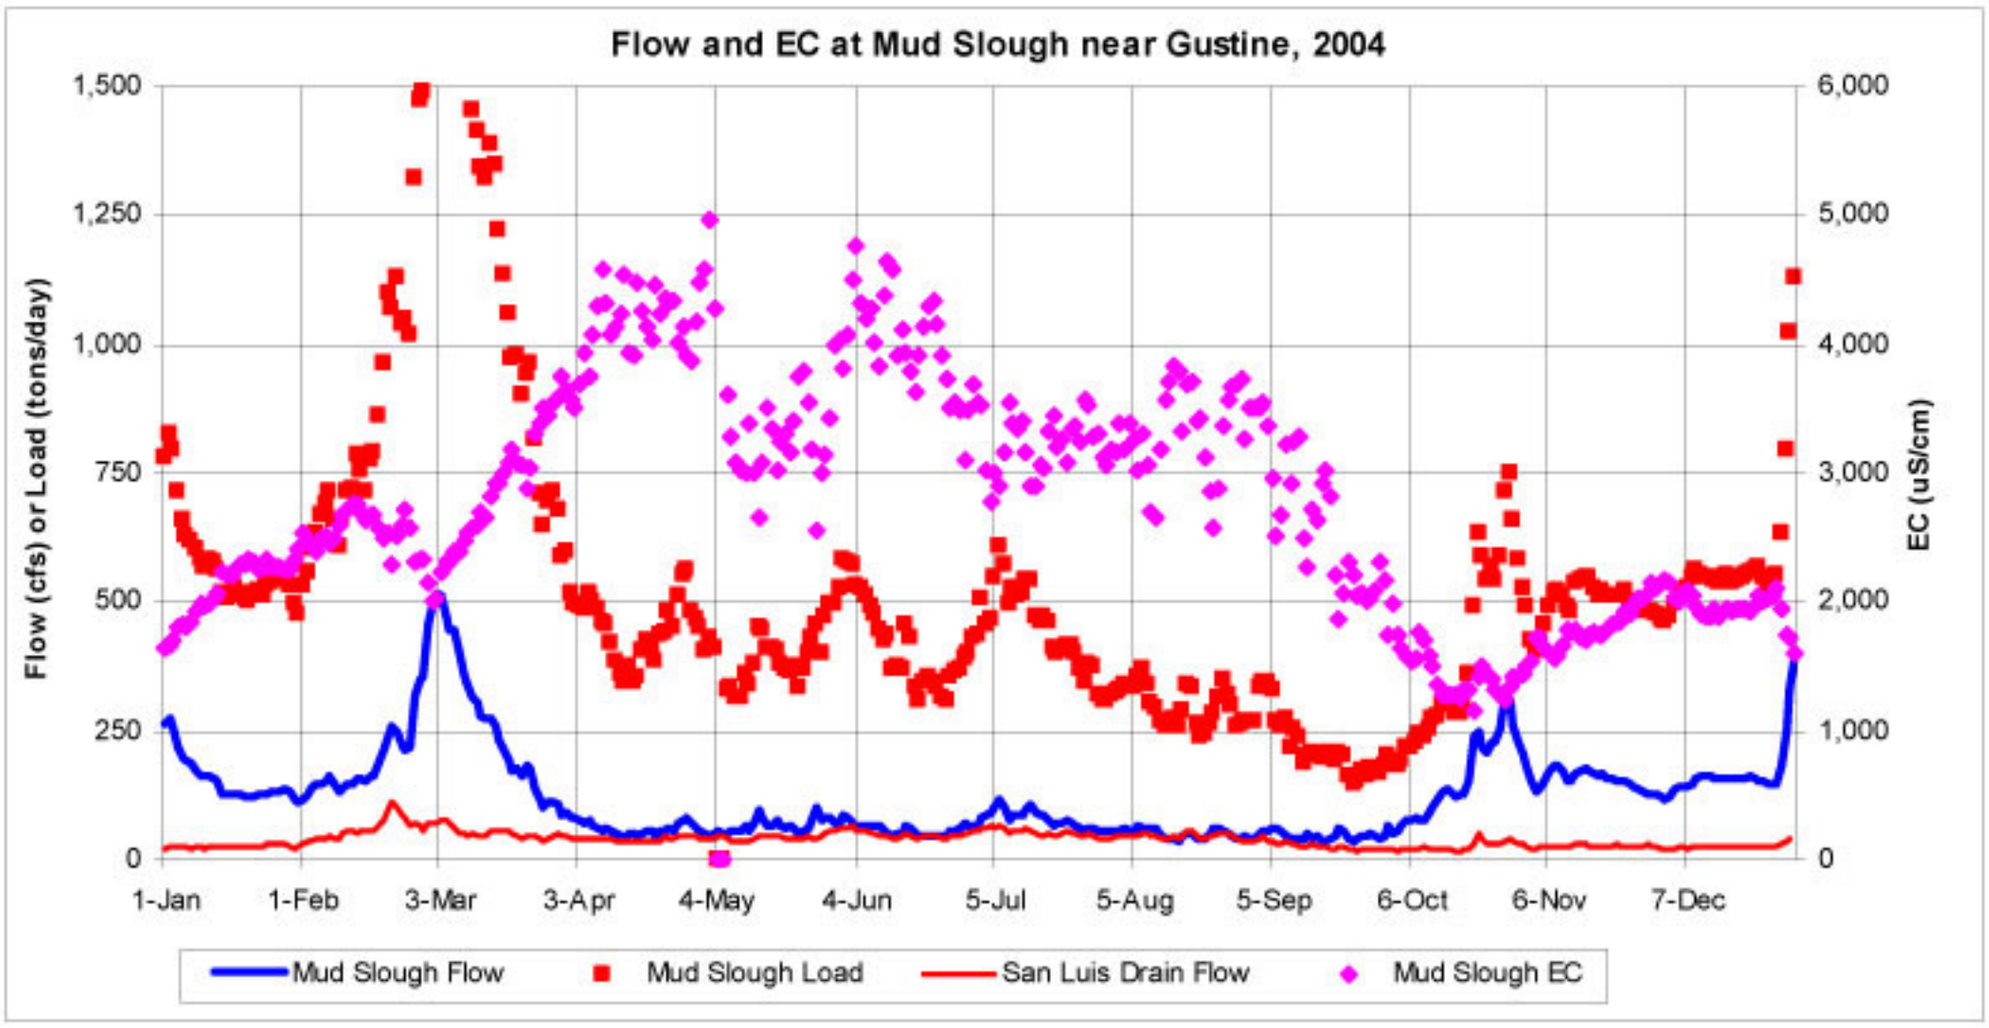

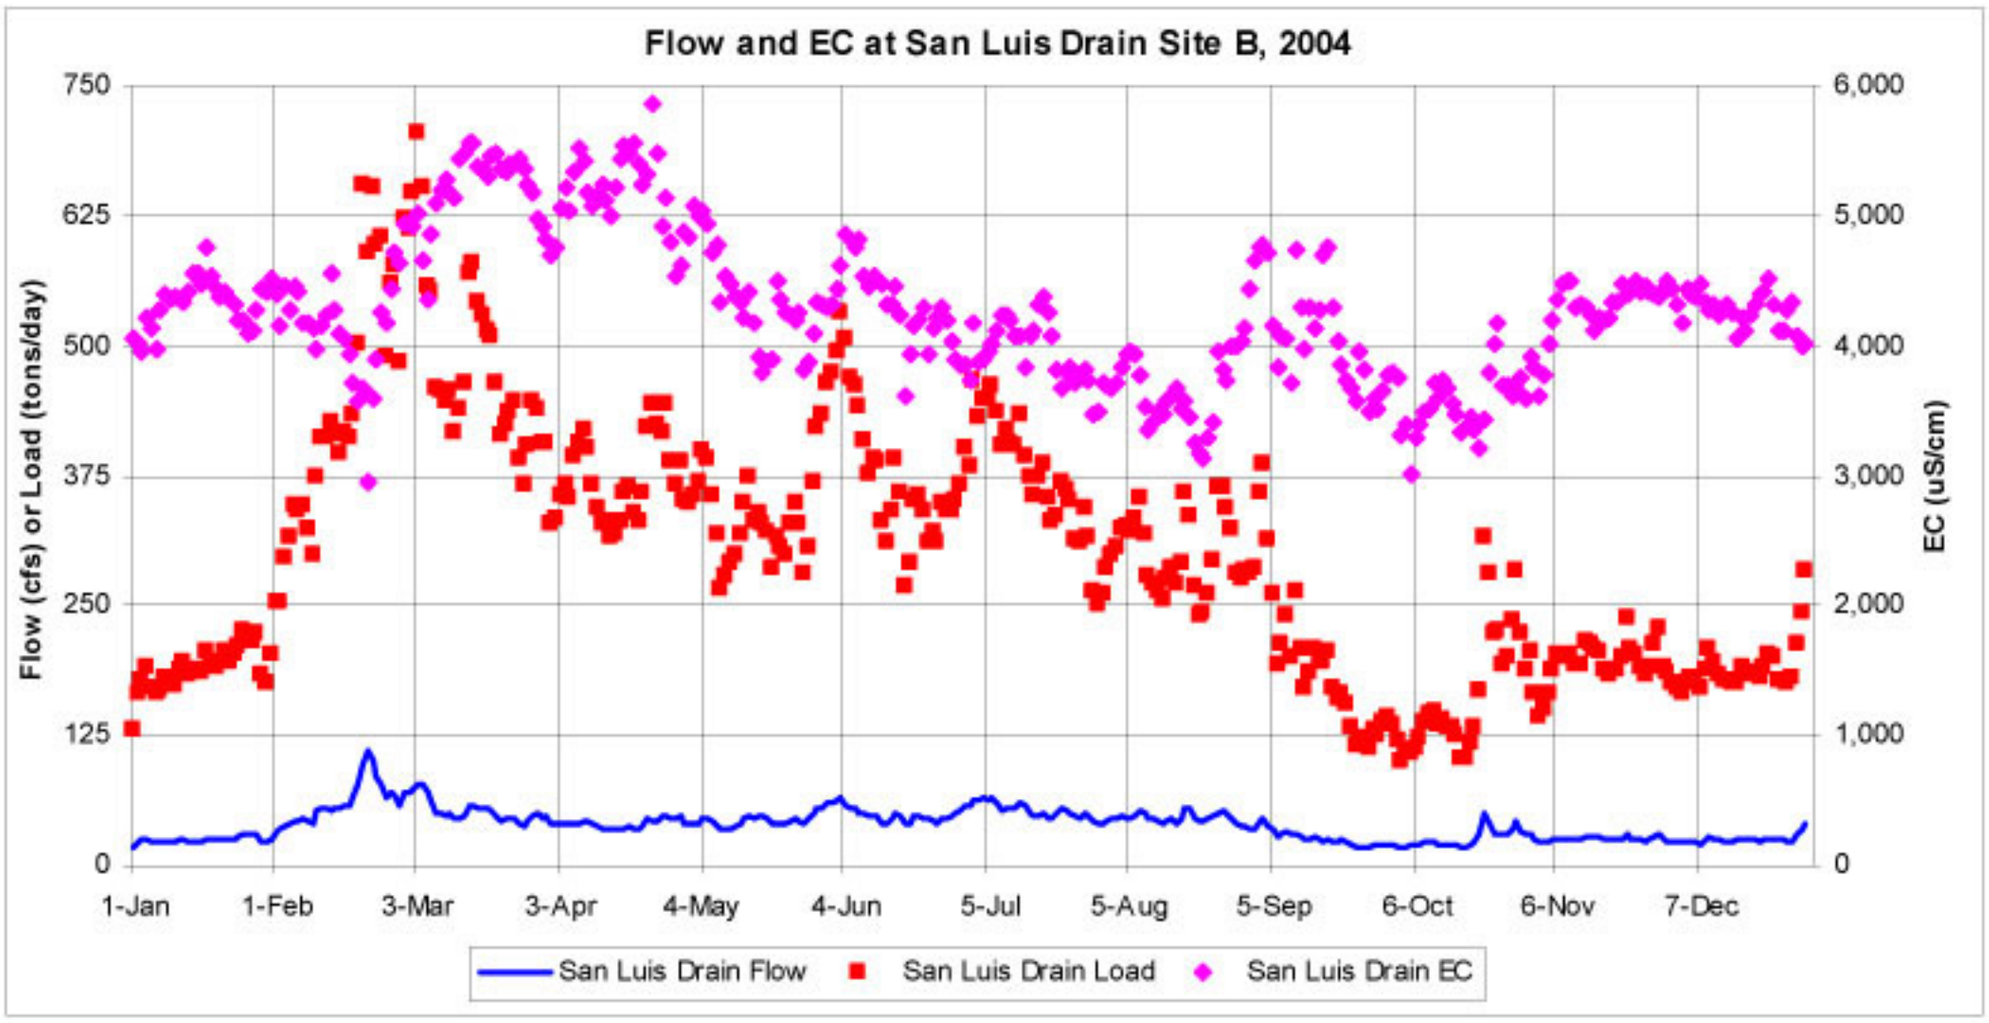

Project Number

Jones & Stokes

Figure 3-21a

Electrical Conductivity and Flow at Mud Slough near Gustine and at San Luis Drain (Site B)