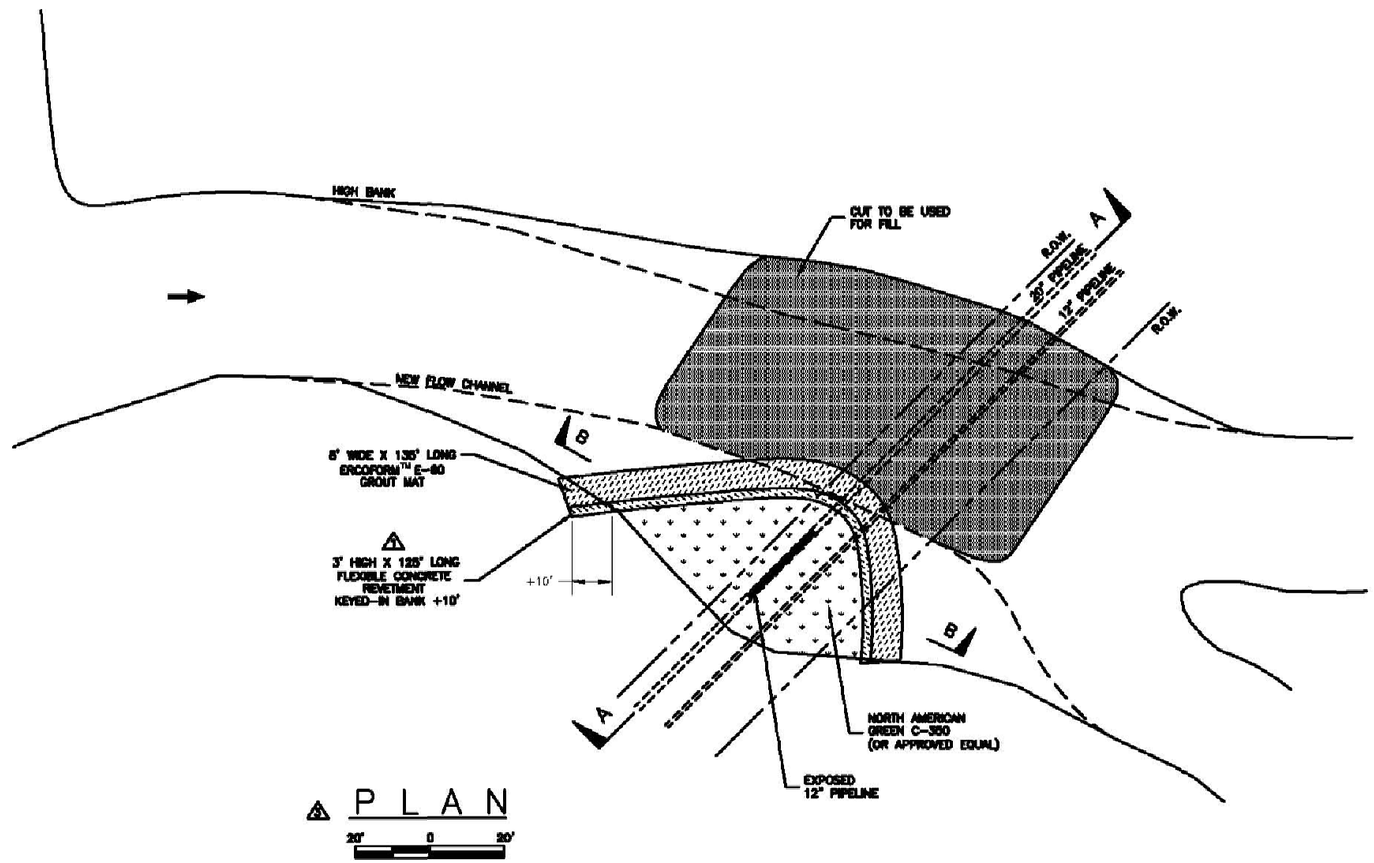

PLAN

20' 0 20'

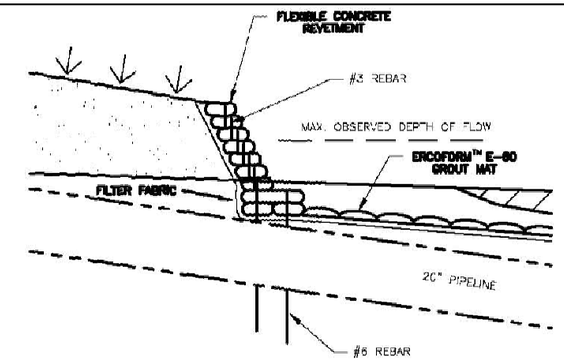

DETAIL A–A

2' 0 2'

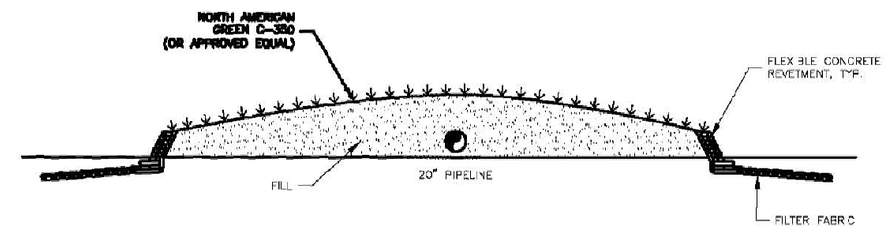

SECTION "B–B"

6' 0 6'

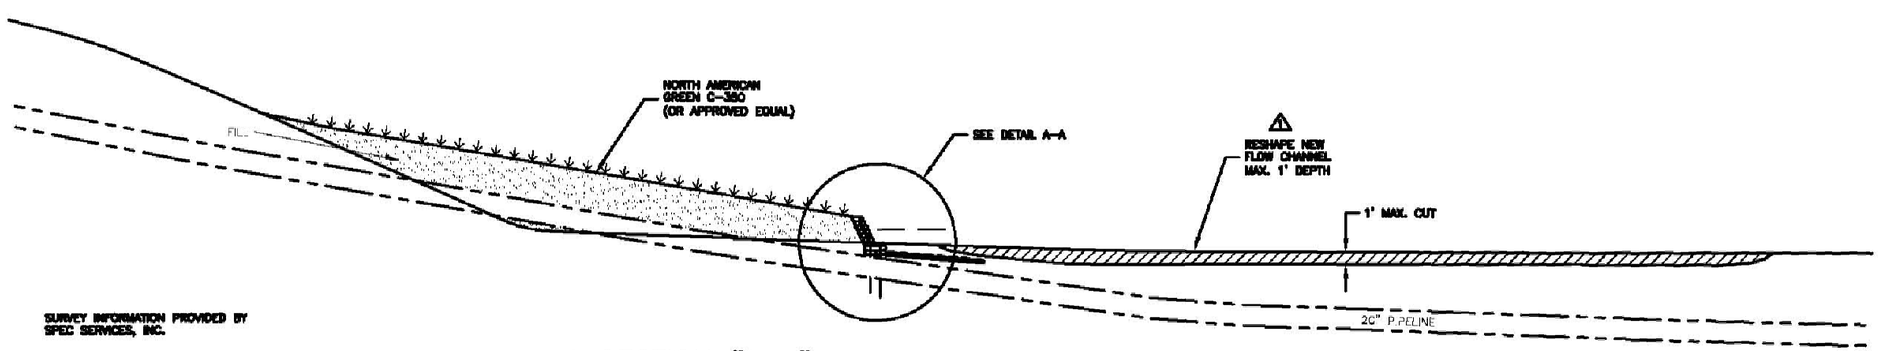

SURVEY INFORMATION PROVIDED BY SPEC SERVICES, INC.

SECTION "A–A"

6' 0 6'

NOTE:

MAT AND PUMP DIMENSIONS ARE APPROXIMATE.

LINE SECTION 111
WASHOUT REPAIR
AREA 1

Line Section 111
Riverside County, California

TRC

FIGURE 2A

PS=1:1 L:\Graphics\ProjectsByNumber\25-xxxx\25-1600-25-1699\25-1671\251671-Figure-2A.DWG Jul 25, 2006 - 2:35pm lwinters