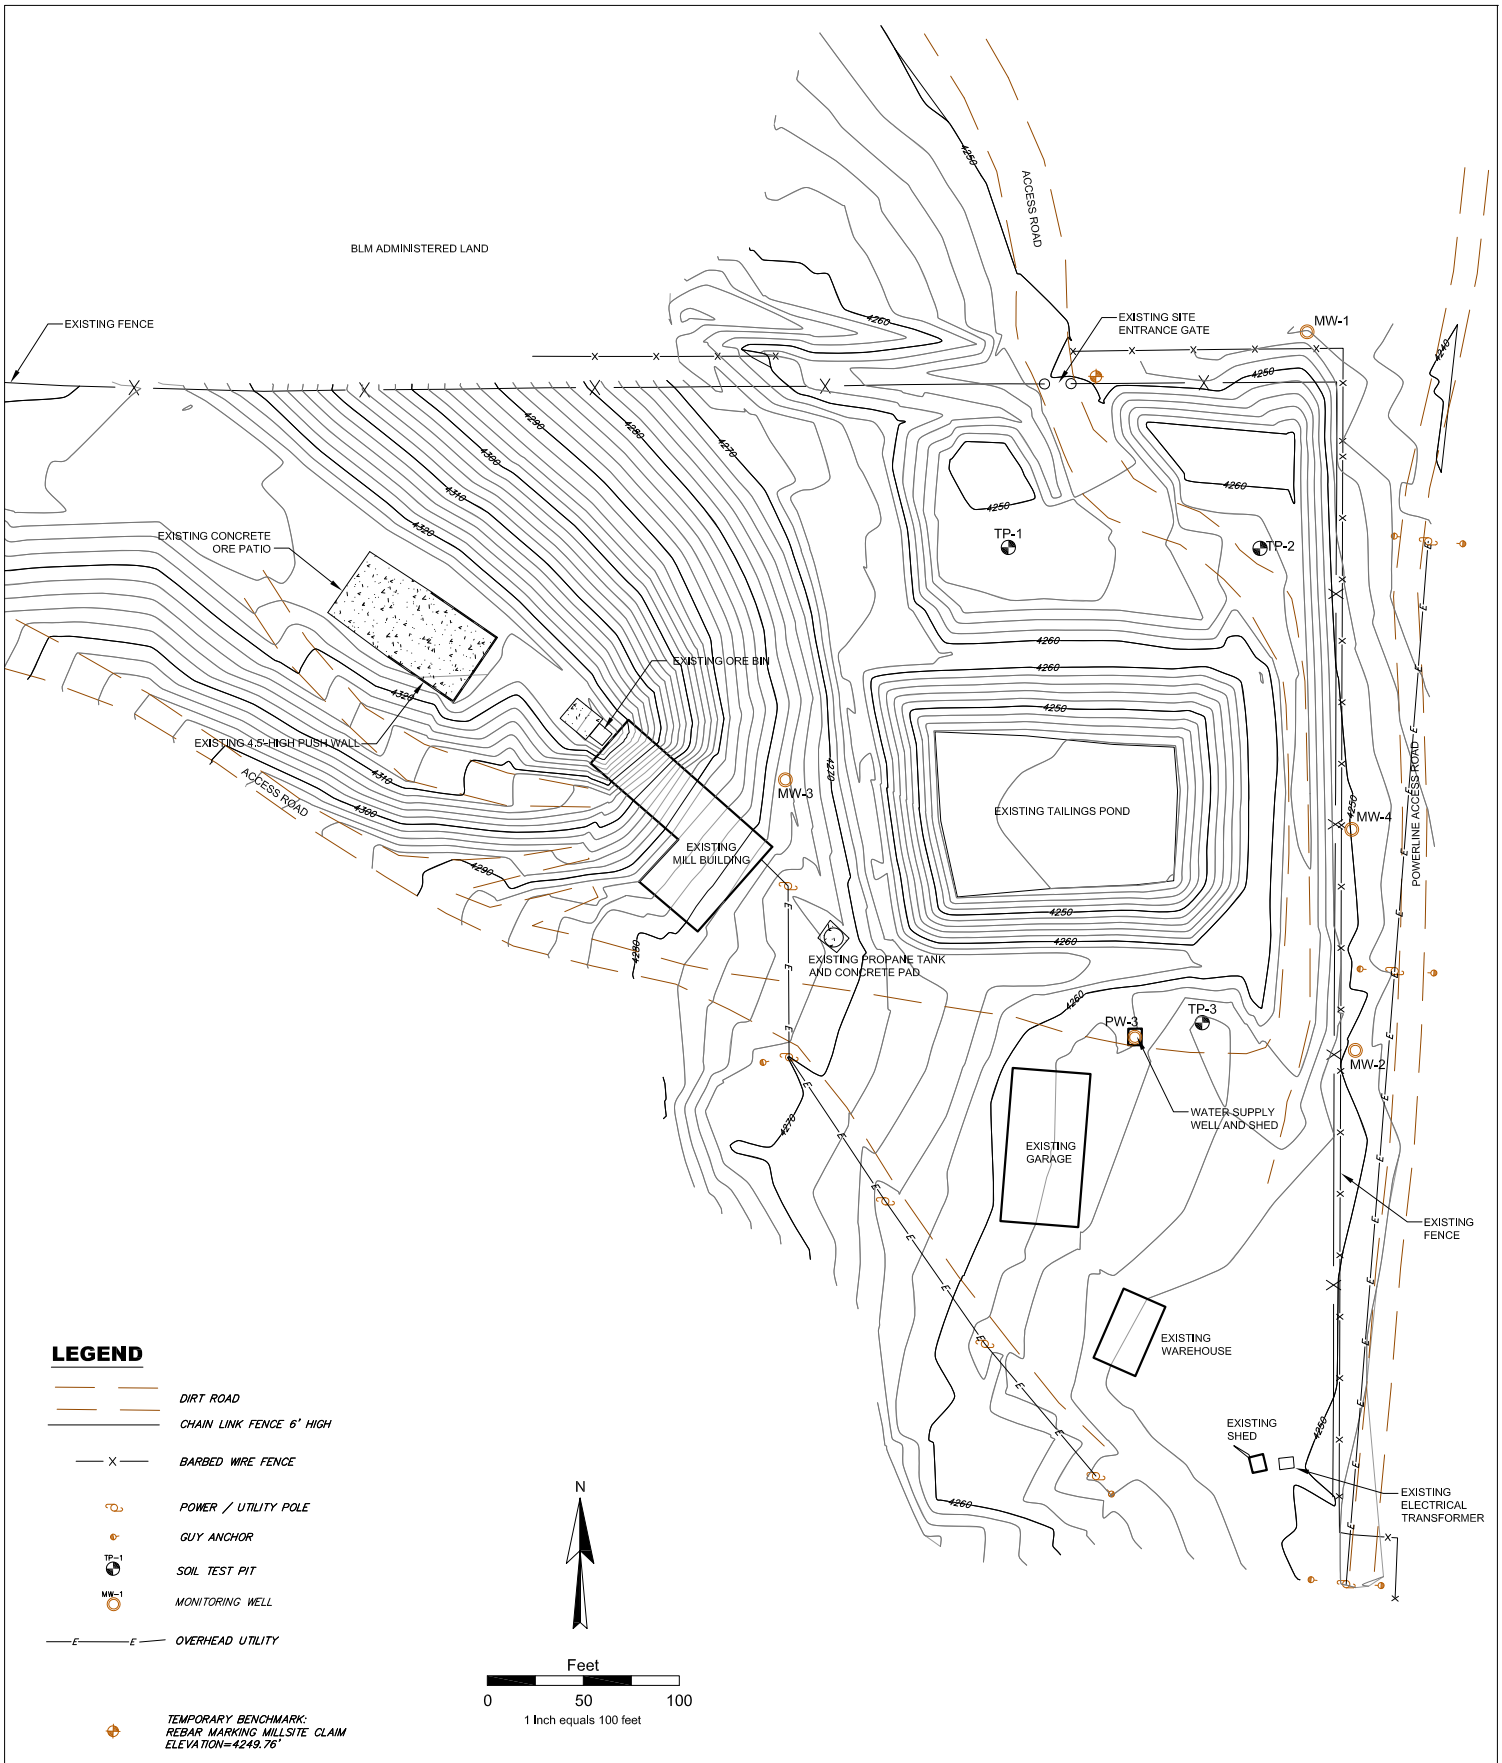

BISHOP MILL	SITE LAYOUT	ATTACHMENT B

H:\CMC Metals (Bishop Mill)\204600.010_Bishop_Mill_Waste_Discharge_Permit\040_Drafting\Fig_for_Tammy_ML_20101119\AttB_SiteLayout.dwg