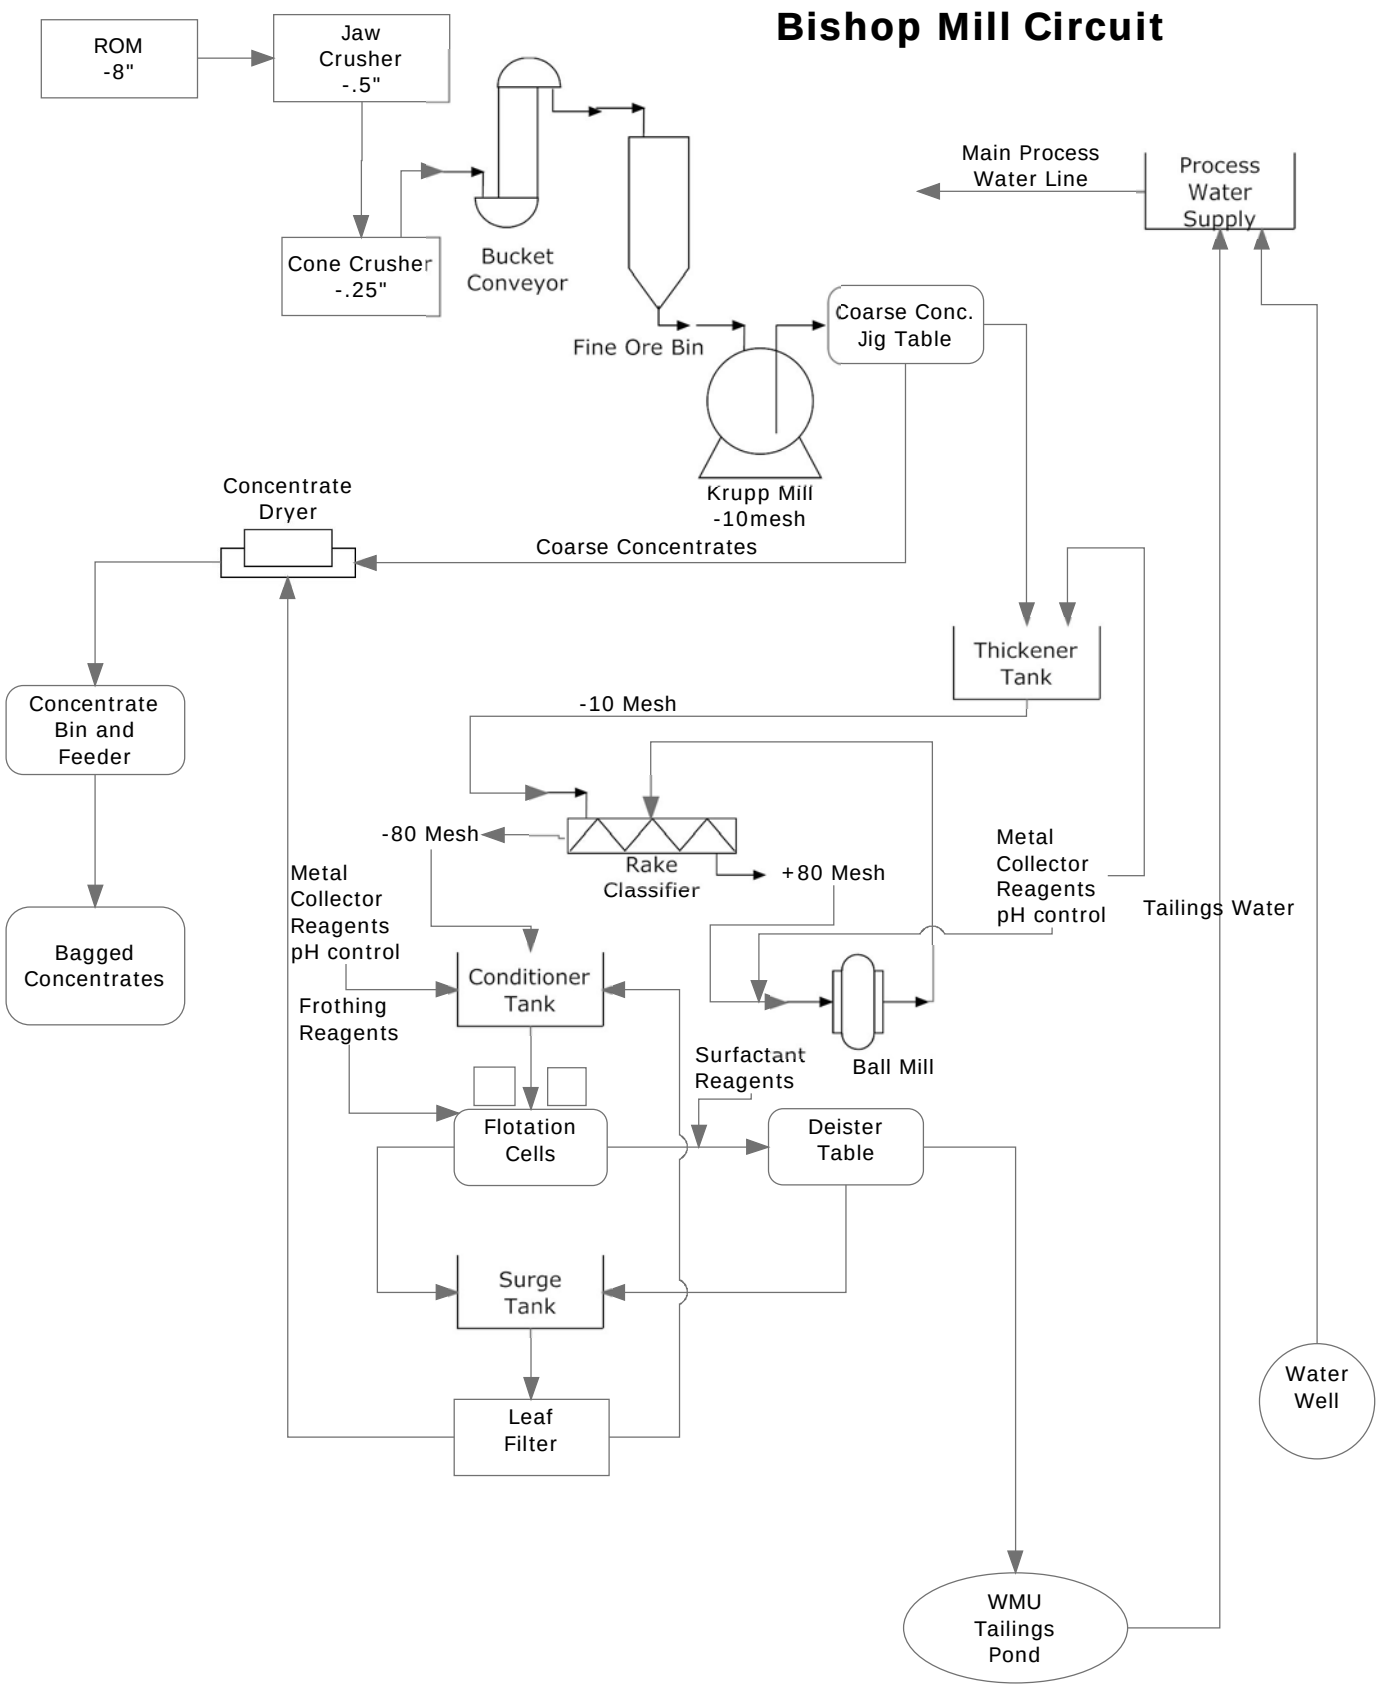

BISHOP MILL	MILL PROCESS FLOW DIAGRAM	ATTACHMENT C