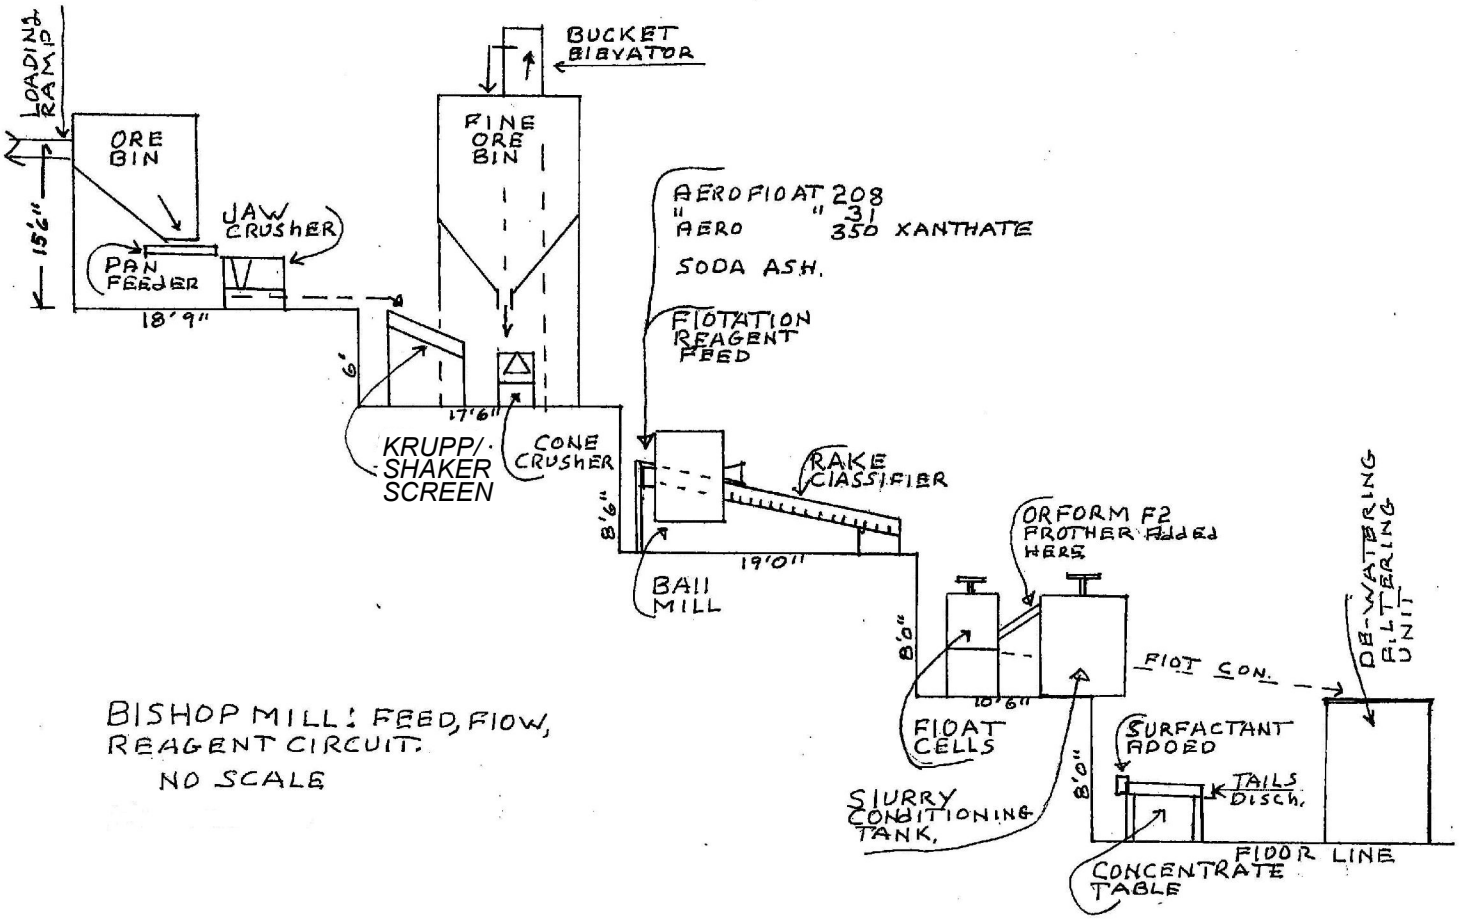

BISHOP MILL	PROPOSED FLOW DIAGRAM OF MILL PROCESS CIRCUIT	ATTACHMENT C

Path: H:\CMC Metals (Bishop Mill)\204600.010_Bishop_Mill_Waste_Discharge_Permit\040_Drafting\Fig_for_Tammy_ML_20101119\AttC_MillProcess_JQG_20101130.mxd