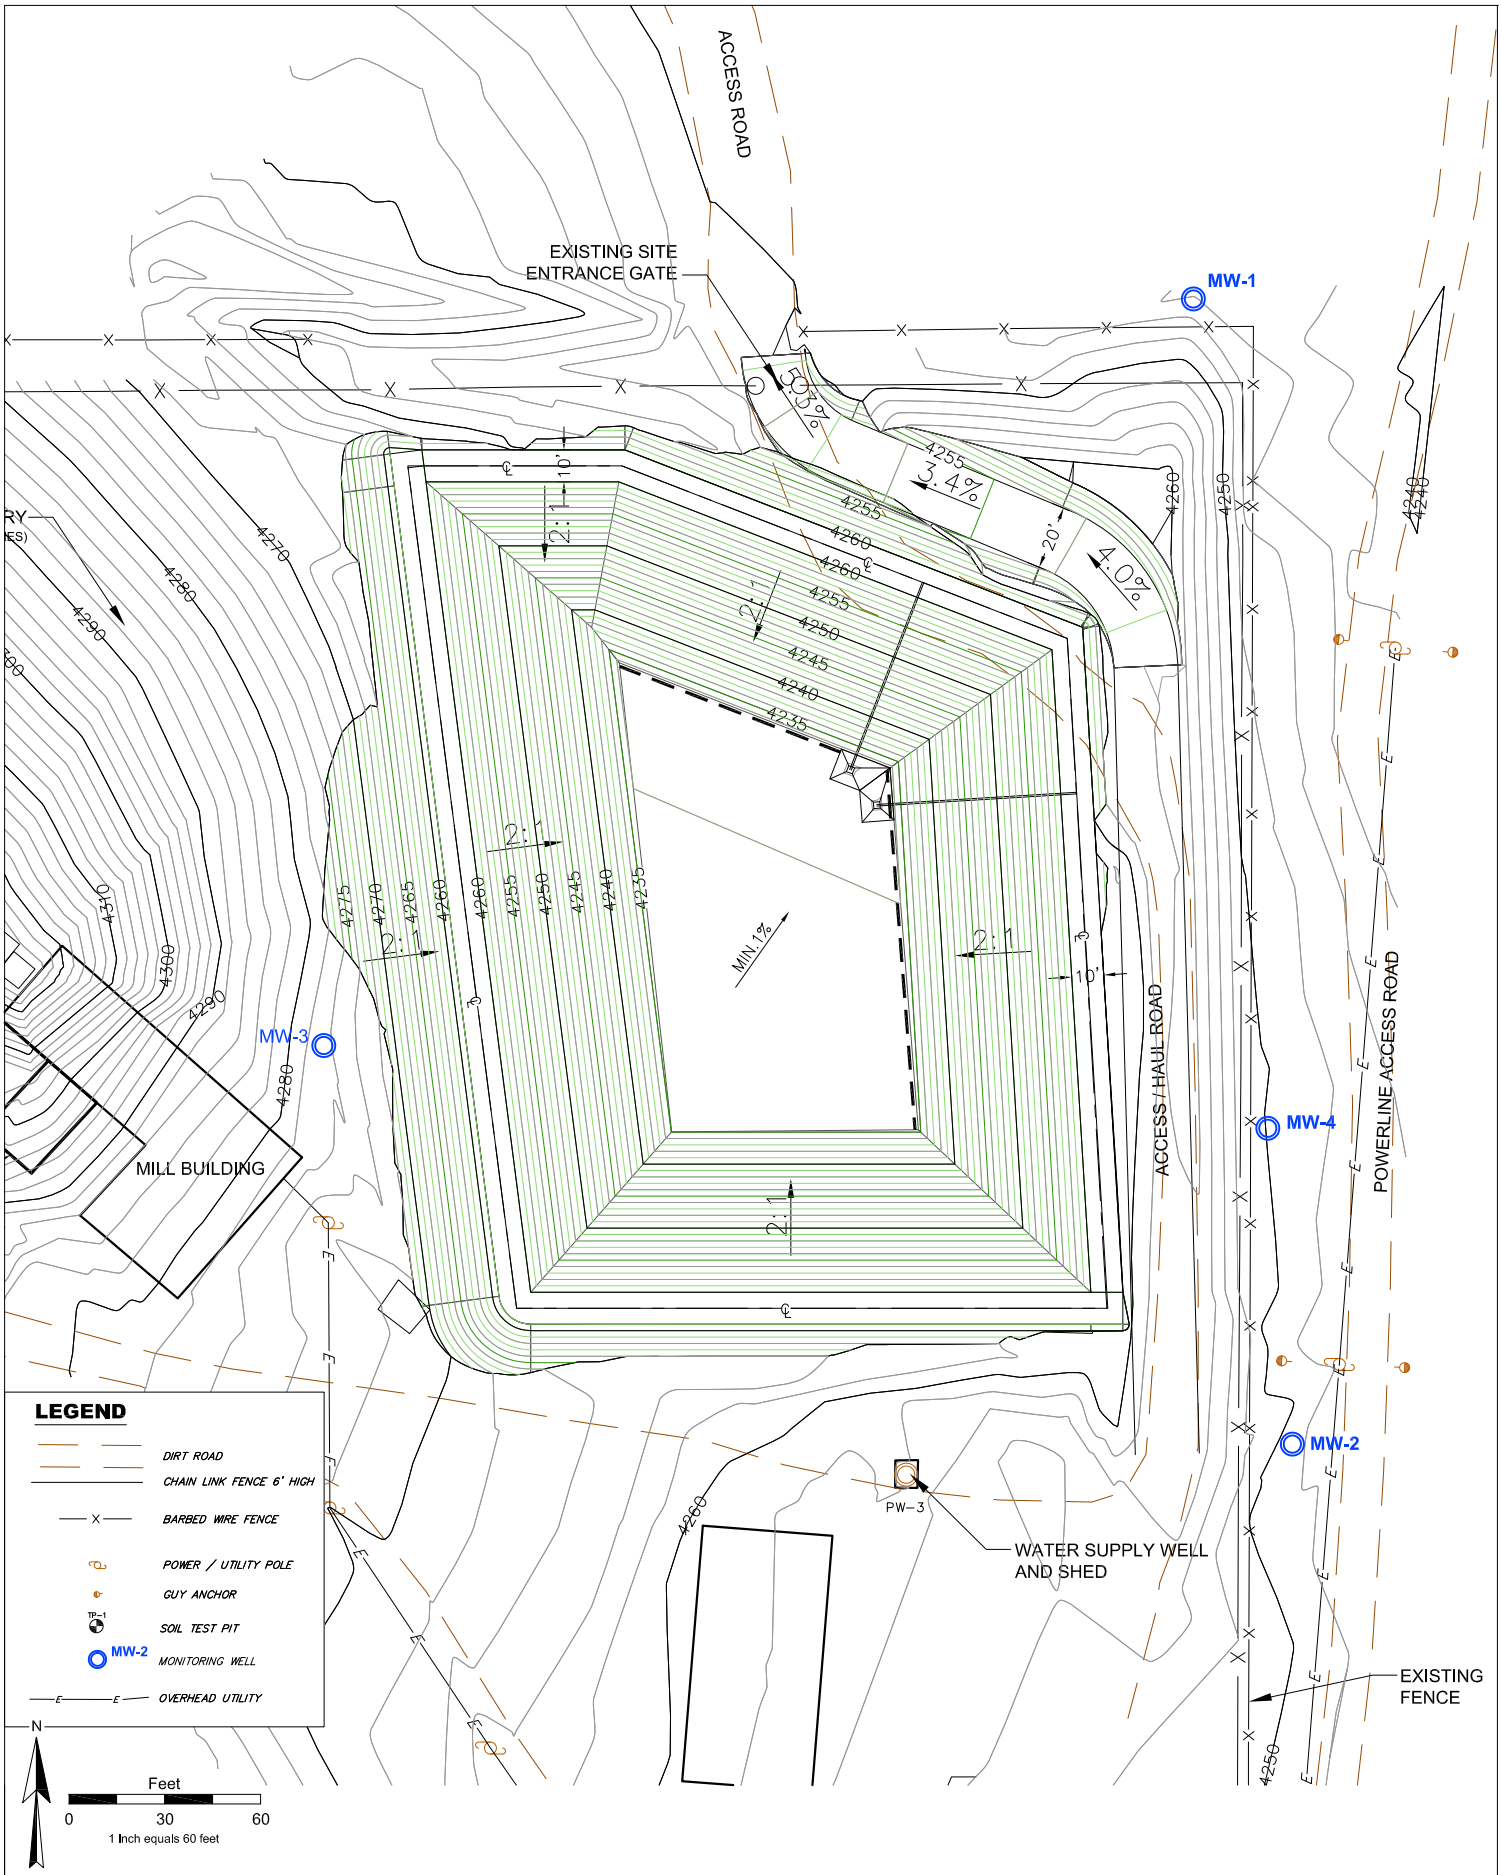

BISHOP MILL	MONITORING LOCATIONS	ATTACHMENT MRP-1

H:\CMC Metals (Bishop Mill)\204600.010_Bishop_Mill_Waste_Discharge_Permit\040_Drafting\Fig_for_Tammy_ML_20101119\AttMRP-1_MonitoringLocations.dwg