Attachment B

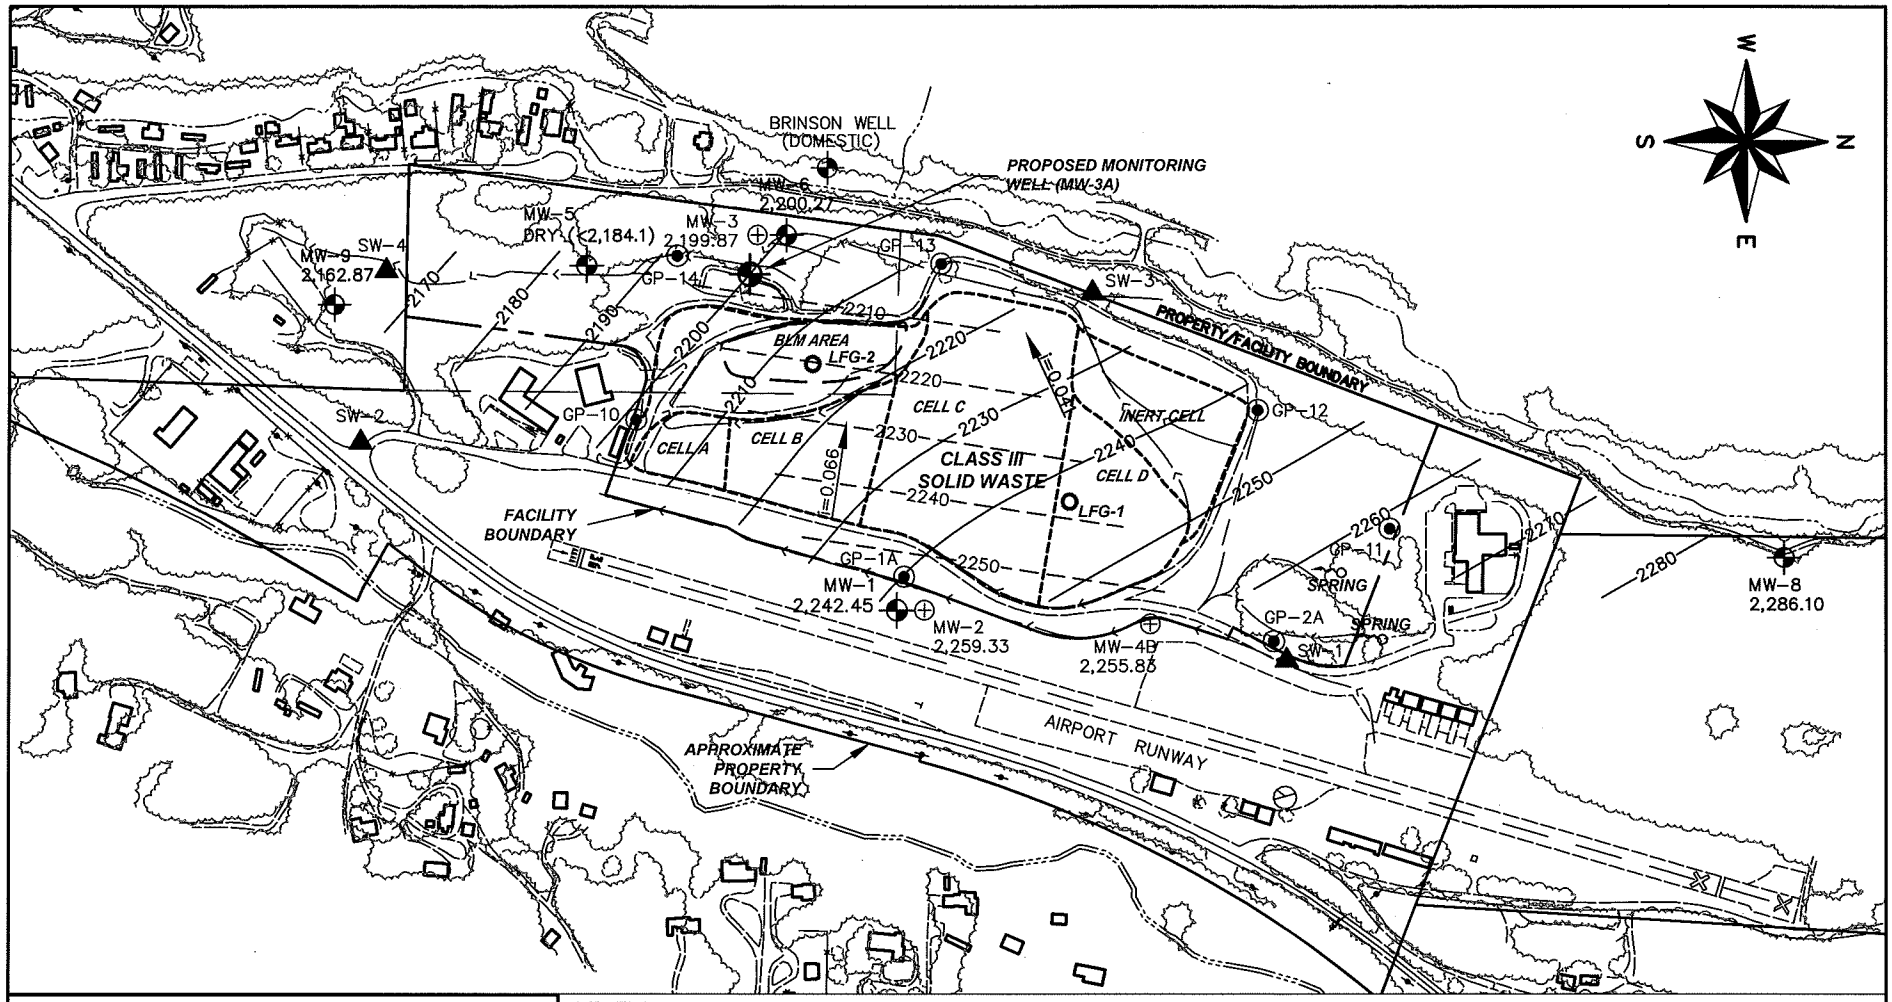

GROUNDWATER ELEVATION CONTOURS

Weaverville Landfill - WDR
Trinity County
Weaverville, California

Approximate Scale: 1"=500'

LEGEND

MW-1 2,242.45	SHALLOW AQUIFER MONITORING-WELL LOCATION GROUNDWATER ELEVATION, MSL FEET (11/25/08)
MW-2 2,259.33	DEEP AQUIFER MONITORING-WELL LOCATION GROUNDWATER ELEVATION, MSL FEET (11/25/08)
SW-3	STORM-WATER SAMPLING LOCATION
GP-5	GAS PROBE LOCATIONS
	APPROXIMATE EXTENT OF MUNICIPAL WASTE
2260	GROUNDWATER ELEVATION, SHALLOW AQUIFER
2230	GROUNDWATER ELEVATION, DEEP AQUIFER (DASHED)
	FACILITY BOUNDARY
LFG-1	VERTICAL GAS VENTING WELL

GRAPHICAL SCALE

0 500 1000

(FEET)

P:\trinity\WDRI-FEB10.dwg J.L.H. 5/3/2010