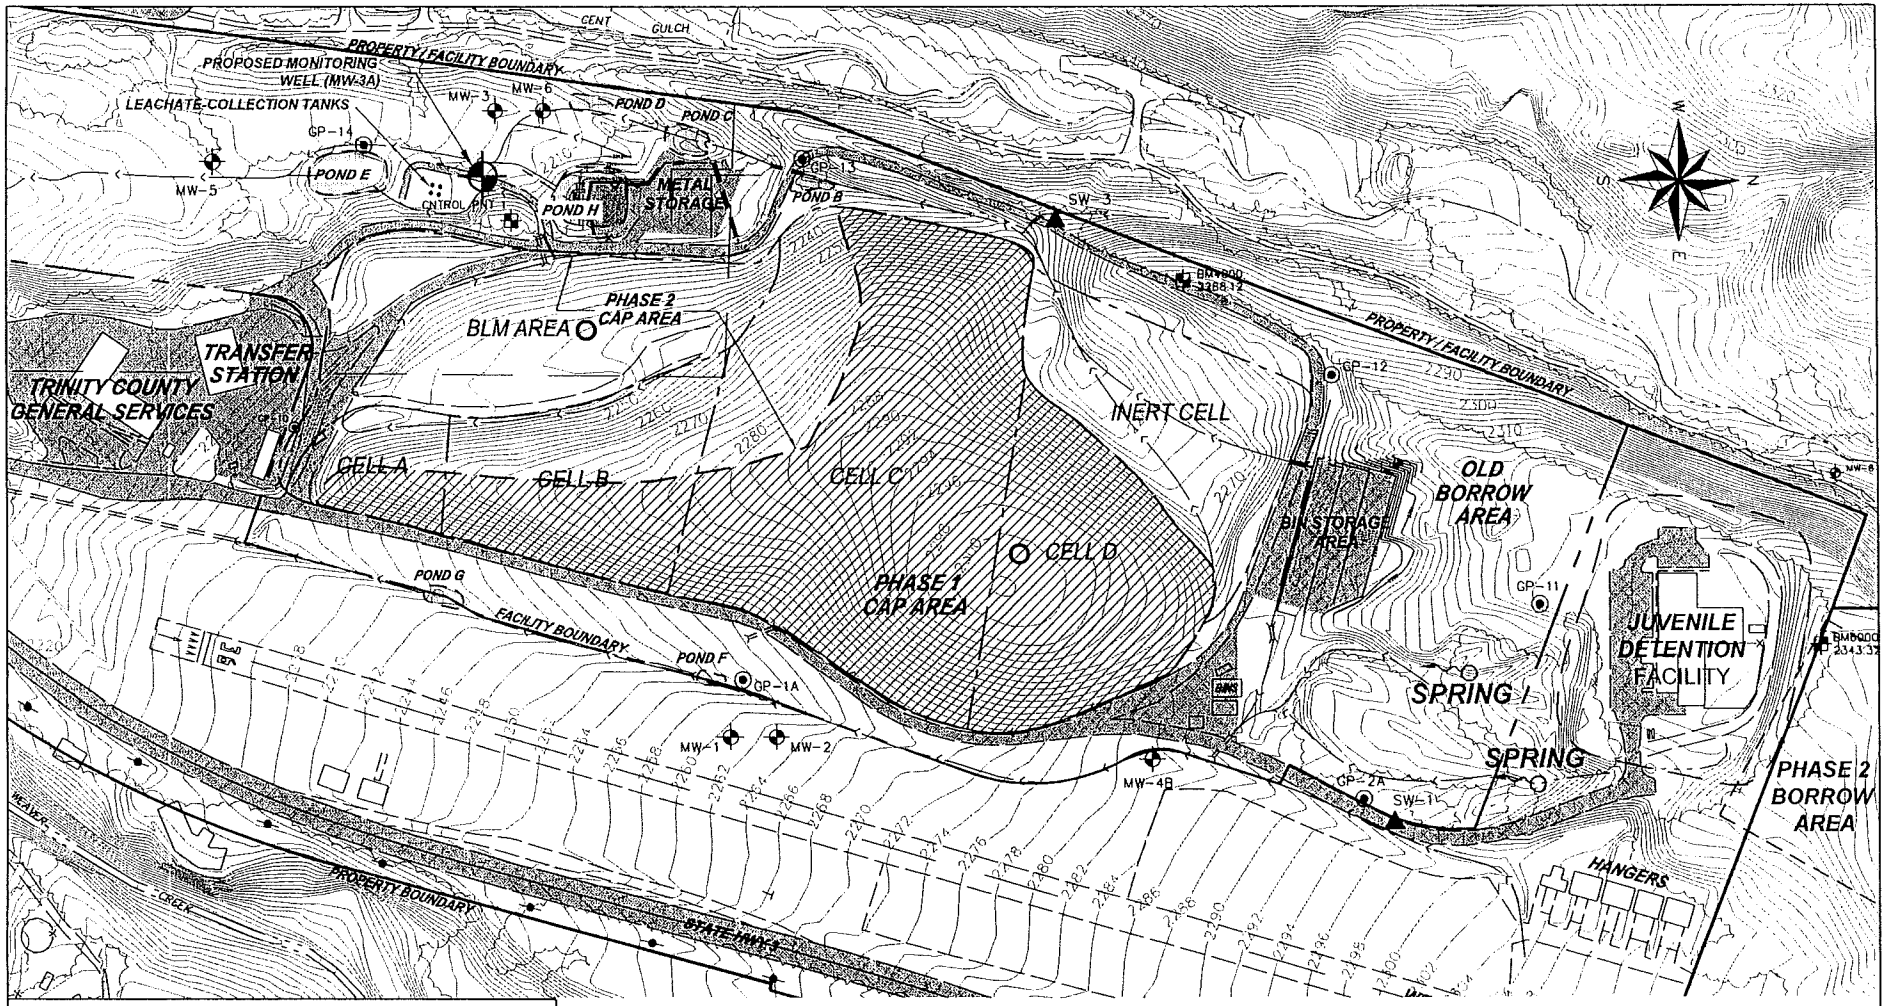


# SITE PLAN AND PLANNED FINAL CLOSURE CONTOURS

**Weaverville Landfill - WDR**
**Trinity County**
**Weaverville, California**

**Approximate Scale: 1"=300'**

LEGEND

- FACILITY BOUNDARY
- CELL BOUNDARY
- EXISTING EXTENT OF CLASS III WASTE
- PHASE 1 CORRECTIVE ACTION PARTIAL-FINAL CLOSURE CAP
- POND/BASIN
- PROPOSED VERTICAL GAS VENTING WELL
- DRAINAGE
- MW-1 EXISTING GROUNDWATER MONITORING WELL
- SW-1 EXITING STORMWATER SAMPLING POINT
- GP-10 EXISTING GAS MONITORING PROBE
- BM BENCHMARK (EXISTING)

GRAPHICAL SCALE

0 150 300 600

(FEET)

2001 TOPOGRAPHY
CONTOUR INTERVAL = 2 FEET

P:\trinity\WDR2-FEB10.dwg D.B.Z. 5/12/2010