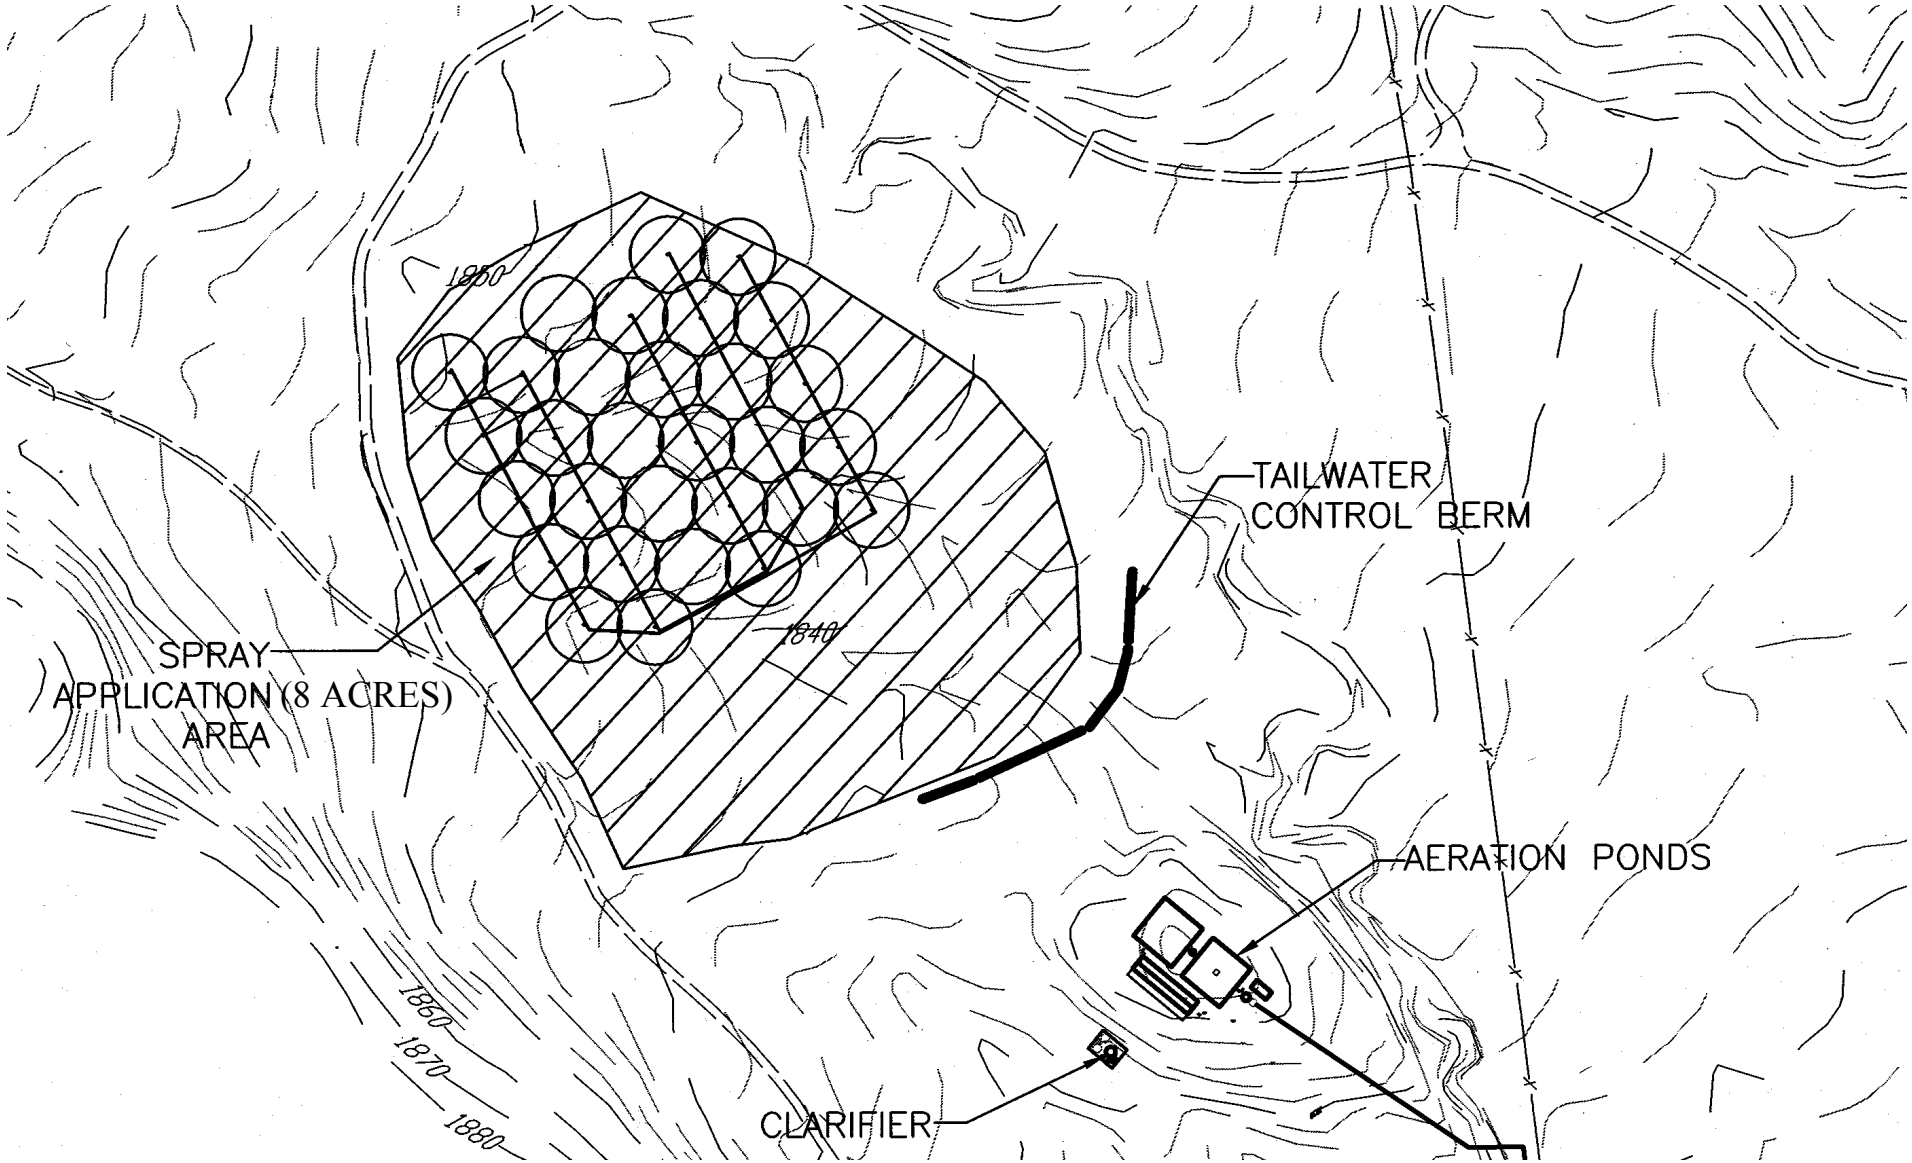

DRAWING REFERENCE: Haling & Associates Approximate Scale 1 inch = 175 feet	**SITE PLAN (Detailed)** BRASSFIELD ESTATE WINERY LAKE COUNTY	N W E S