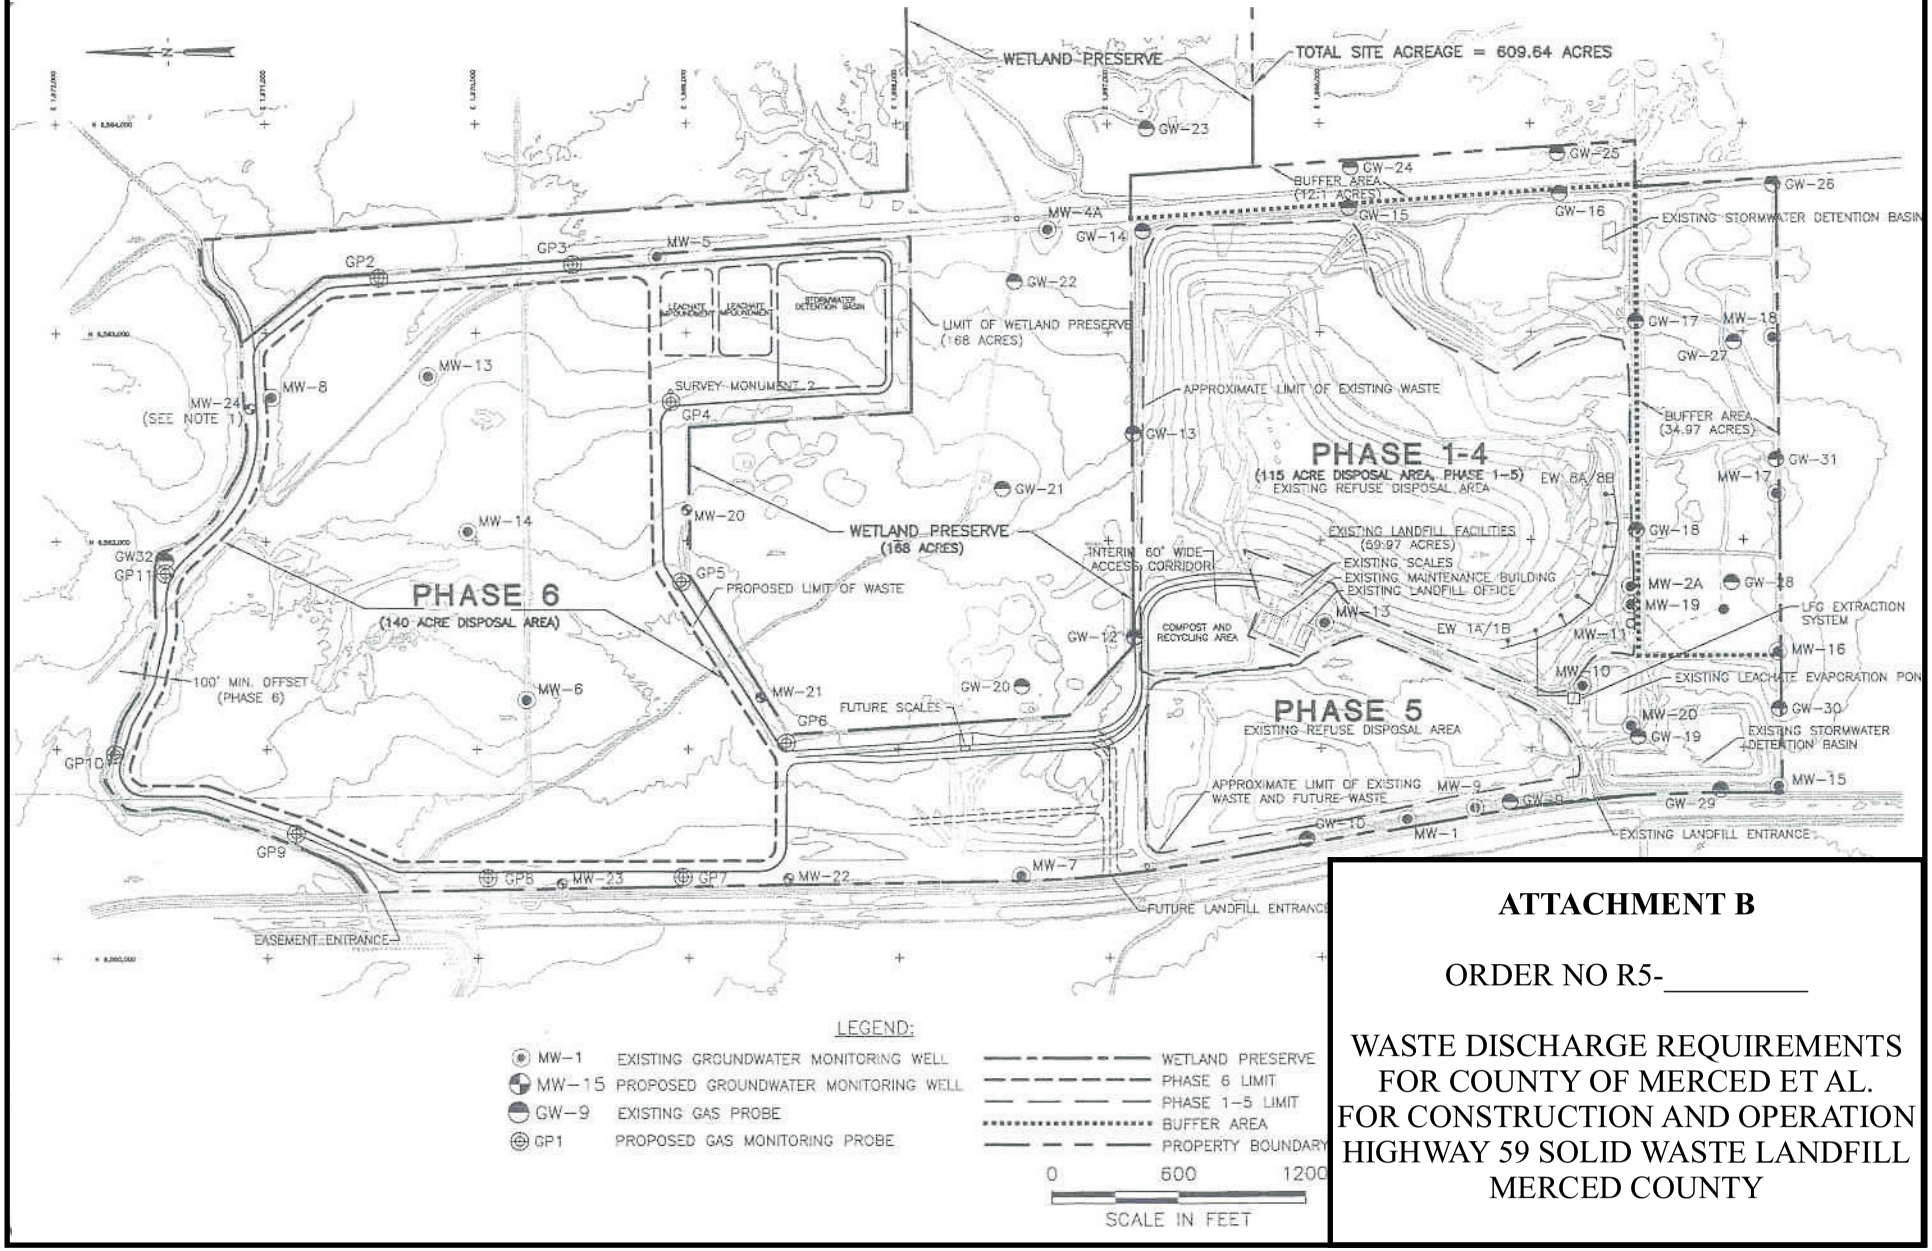


**ATTACHMENT B**

ORDER NO R5-_____

WASTE DISCHARGE REQUIREMENTS
FOR COUNTY OF MERCED ET AL.
FOR CONSTRUCTION AND OPERATION
HIGHWAY 59 SOLID WASTE LANDFILL
MERCED COUNTY