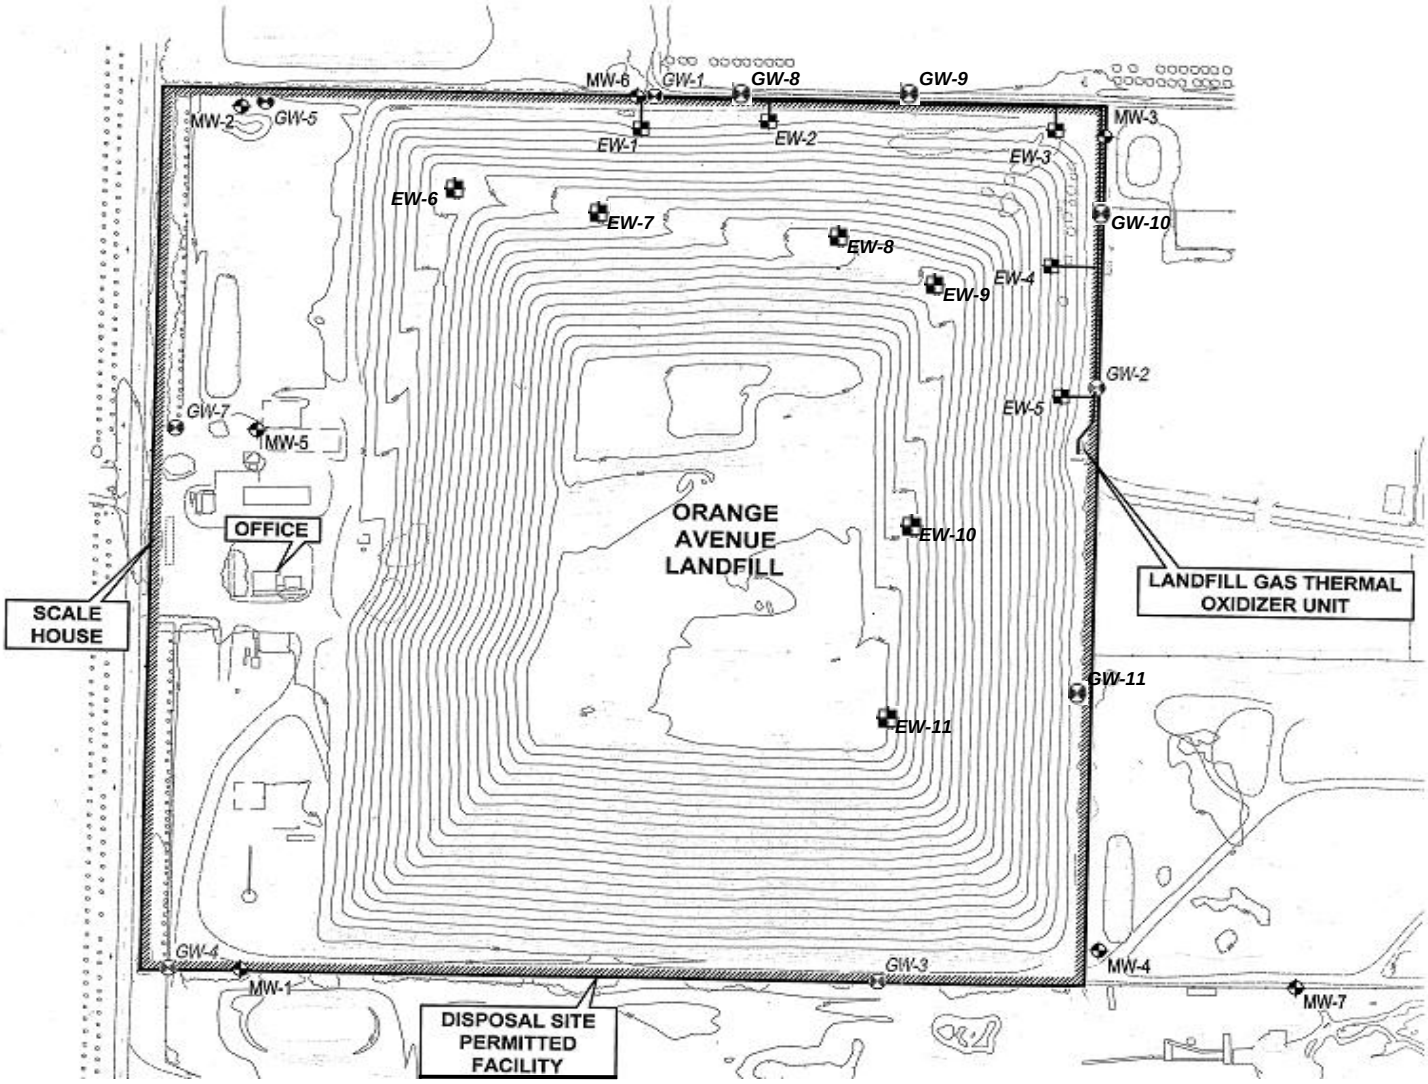

EXPLANATION

Groundwater Monitoring Well

Landfill Gas Monitoring Well

Landfill Gas Extraction Well

N

0 300 600 FEET

Map taken from EBA Engineering, Annual 2009 Monitoring Summary Report; Orange Avenue Landfill, Fresno County

ATTACHMENT B
SITE PLAN

ORDER NO. _____

ORANGE AVENUE DISPOSAL, INC.

FOR

CLOSURE AND POST-CLOSURE MAINTENANCE

ORANGE AVENUE LANDFILL

FRESNO COUNTY