ATTACHMENT A

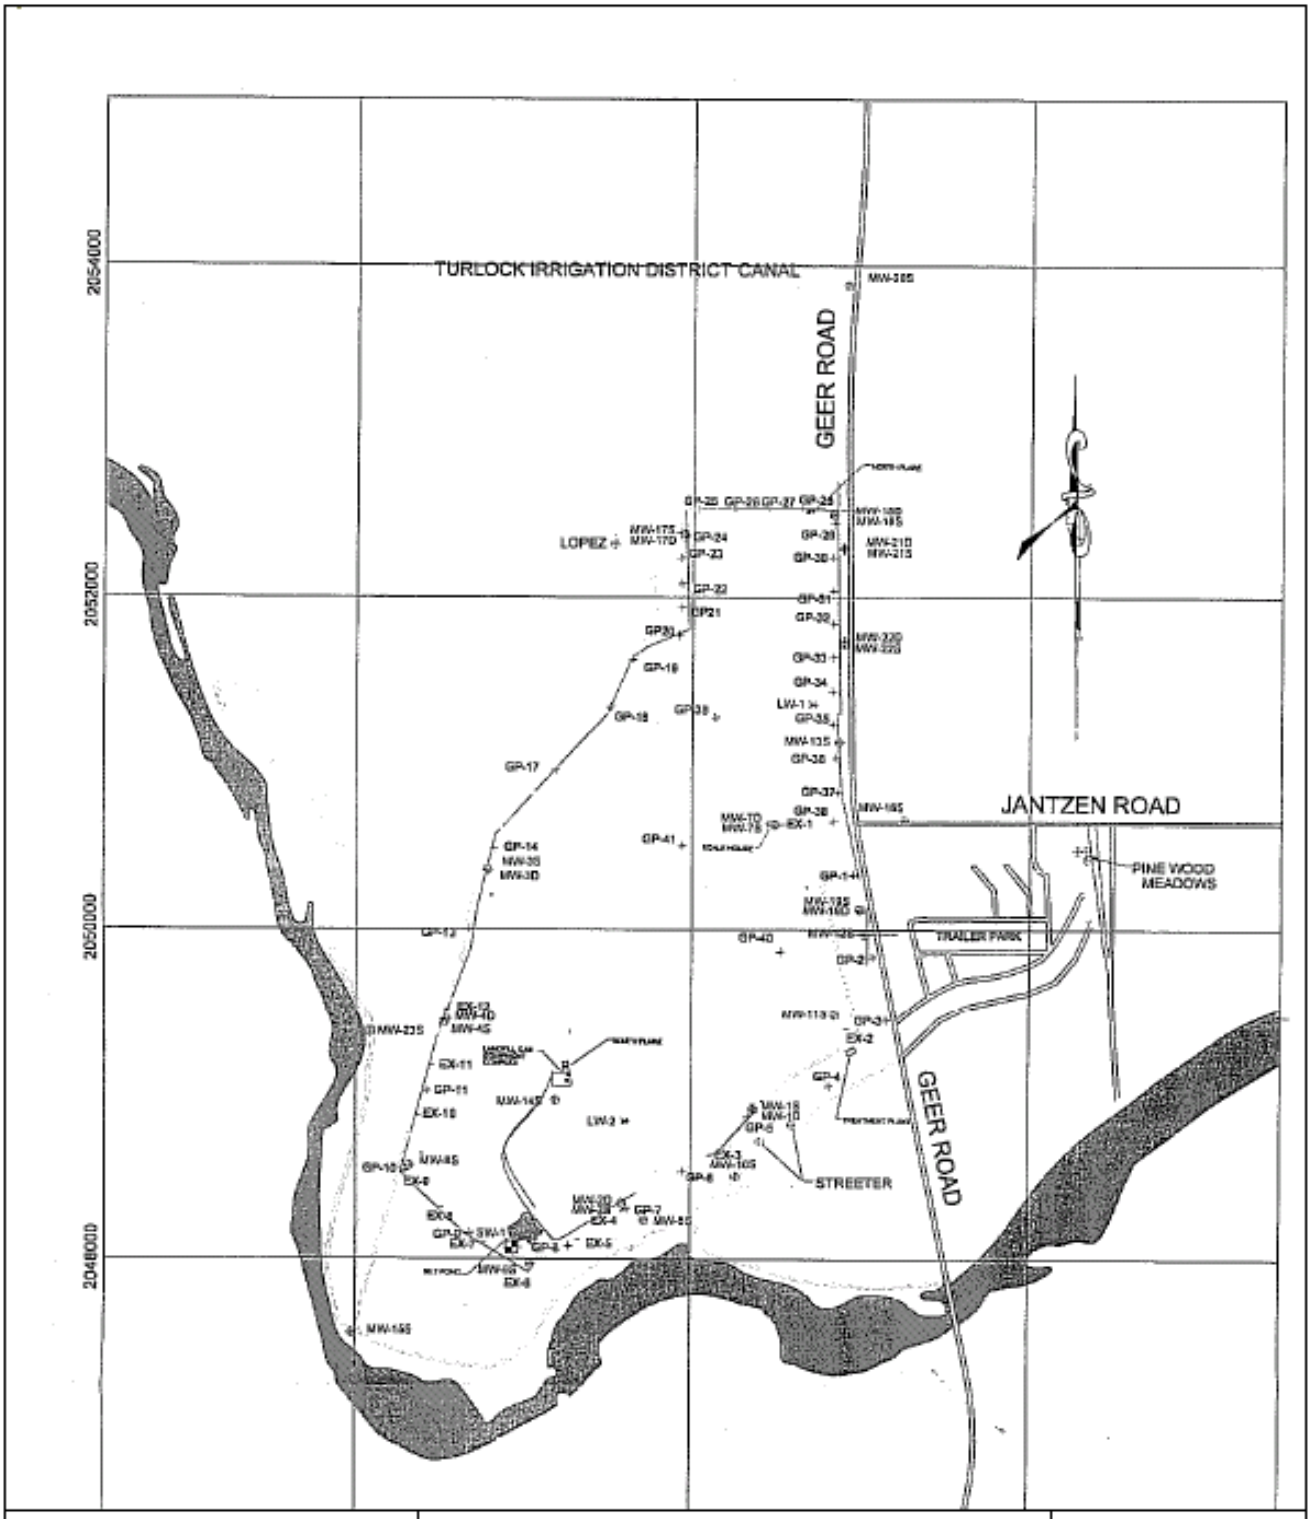

Drawing Reference:
Revised Report of Waste Discharge, SCS Engineers, 31 October 2007, Figure 2-3

SITE MAP
GEER ROAD LANDFILL
STANISLAUS COUNTY

Scale:
Approx 1" = 1,000'