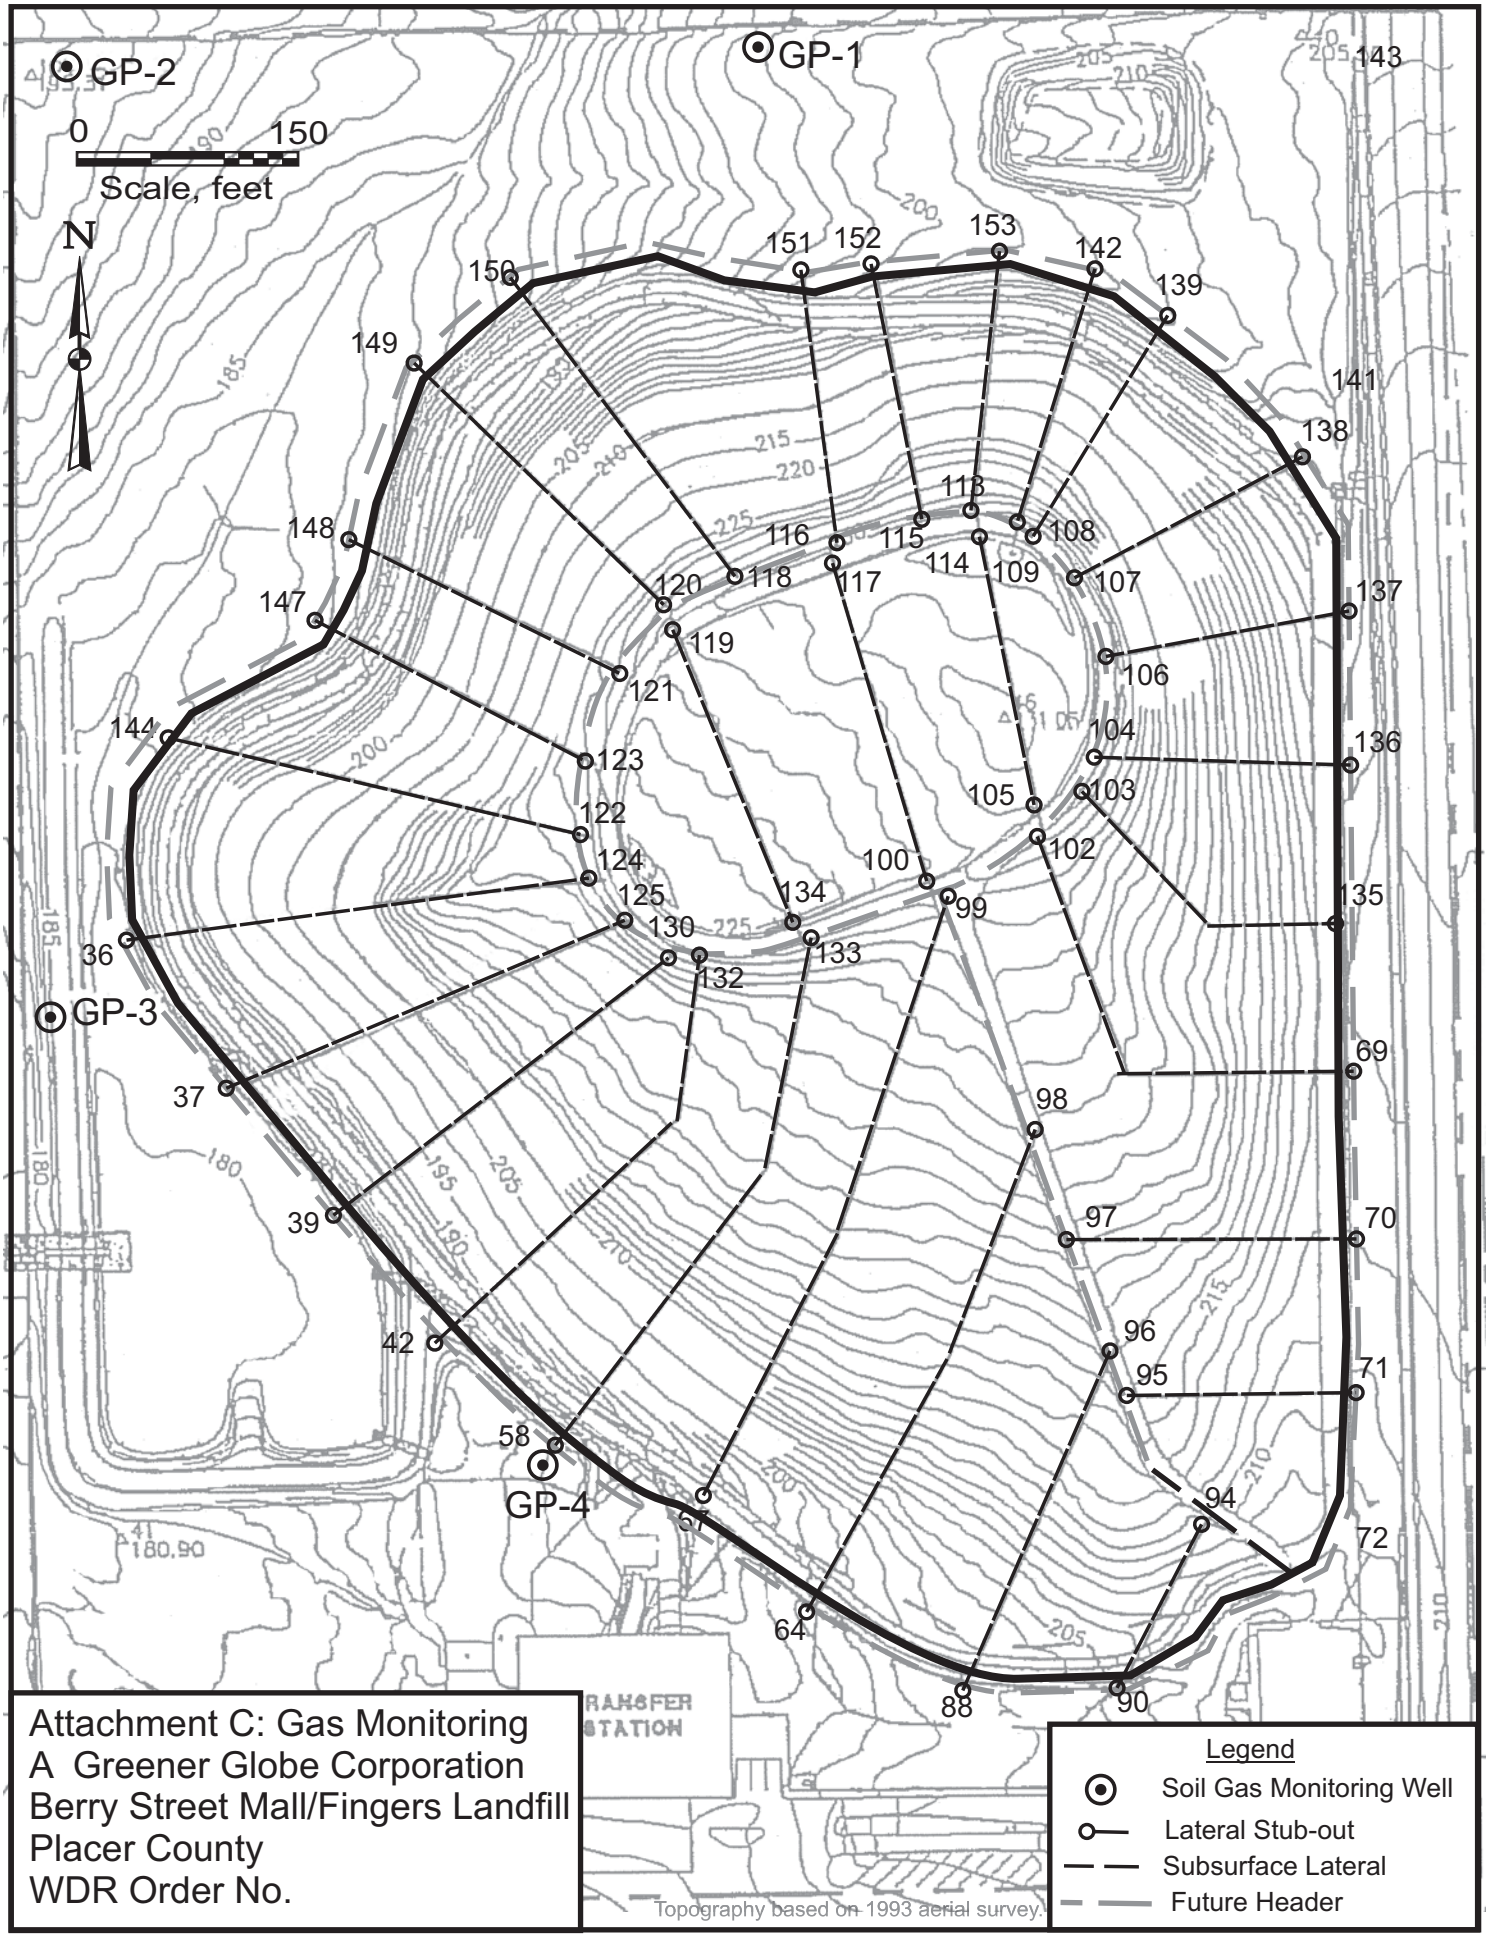

Attachment C: Gas Monitoring
A Greener Globe Corporation
Berry Street Mall/Fingers Landfill
Placer County
WDR Order No.