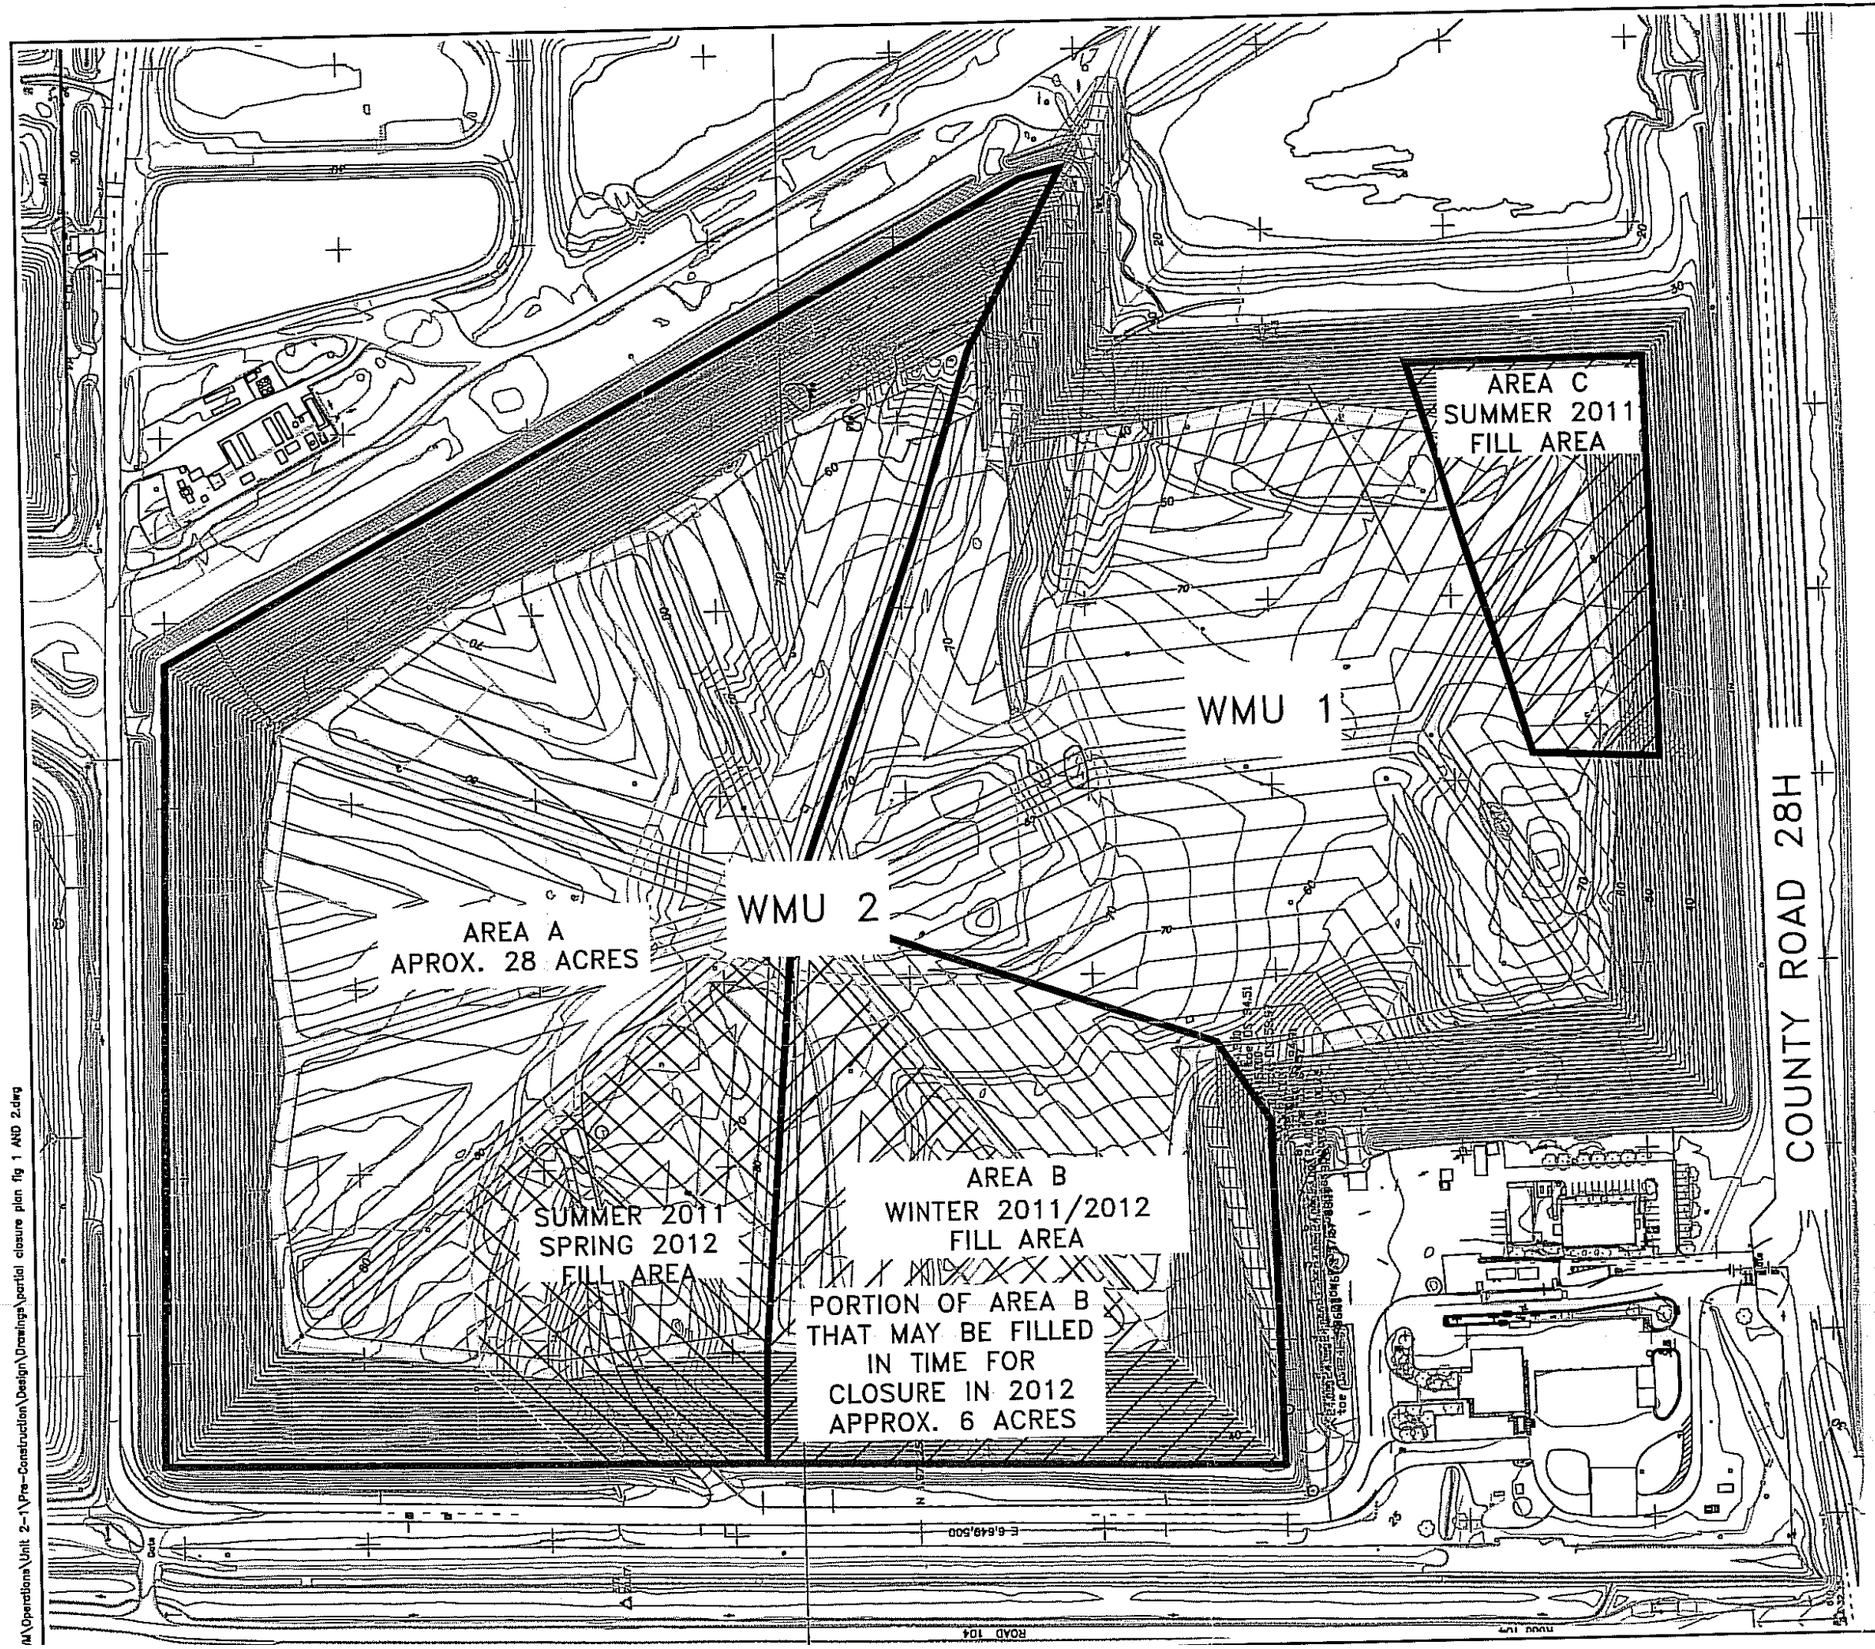

PROJECT	SHEET NUMBER	TOTAL SHEETS
YOLO COUNTY CENTRAL LANDFILL UNIT 1&2 FILL PLAN		

REGISTERED CIVIL ENGINEER DATE

DEPARTMENT APPROVAL DATE

WARNING: THE ORIGINAL DOCUMENTS CONTAIN A RED COLORED PROFESSIONAL SEAL AND A BLACK COLORED SIGNATURE

LEGEND

- EXISTING 10 FT. CONTOURS
- EXISTING 2 FT. CONTOURS
- EXISTING GAS COLLECTION PIPES
- EXISTING ACCESS ROADS
- EXISTING PERIMETER DRAINAGE
- EXISTING FENCE
- EXISTING CULVERT
- EXISTING PAVED ROAD
- VERTICAL GAS WELL HEAD
- HORIZONTAL GAS WELL HEAD
- PROPOSED GAS COLLECTION PIPE

ATTACHMENT A

CDO R5-2011-XXXX
Yolo County Central Landfill
Yolo County
Site Map
WMU 1 & 2

GRAPHIC SCALE
100' 0 50' 100' 200' 400'

REVISIONS

DESIGN BY	JK	06/09/11
DRAWN BY	JK	06/09/11
CHECK BY	LS	06/09/11

SCALE: 1" = 100'

YOLO COUNTY
PLANNING AND PUBLIC WORKS
DIVISION OF INTEGRATED WASTE MANAGEMENT
44090 COUNTY RD. 28H
Woodland, CA 95776
Phone: (530) 666-8852 FAX: (530) 666-8553

YOLO COUNTY CENTRAL LANDFILL

WASTE MANAGEMENT UNITS 1&2
2011/2012 PROPOSED FILL PLAN

SHEET NUMBER
FIG. 2

M\Operations\Unit 2-1\Pre-Construction\Design\Drawings\partial closure plan fig 1 AND 2.dwg