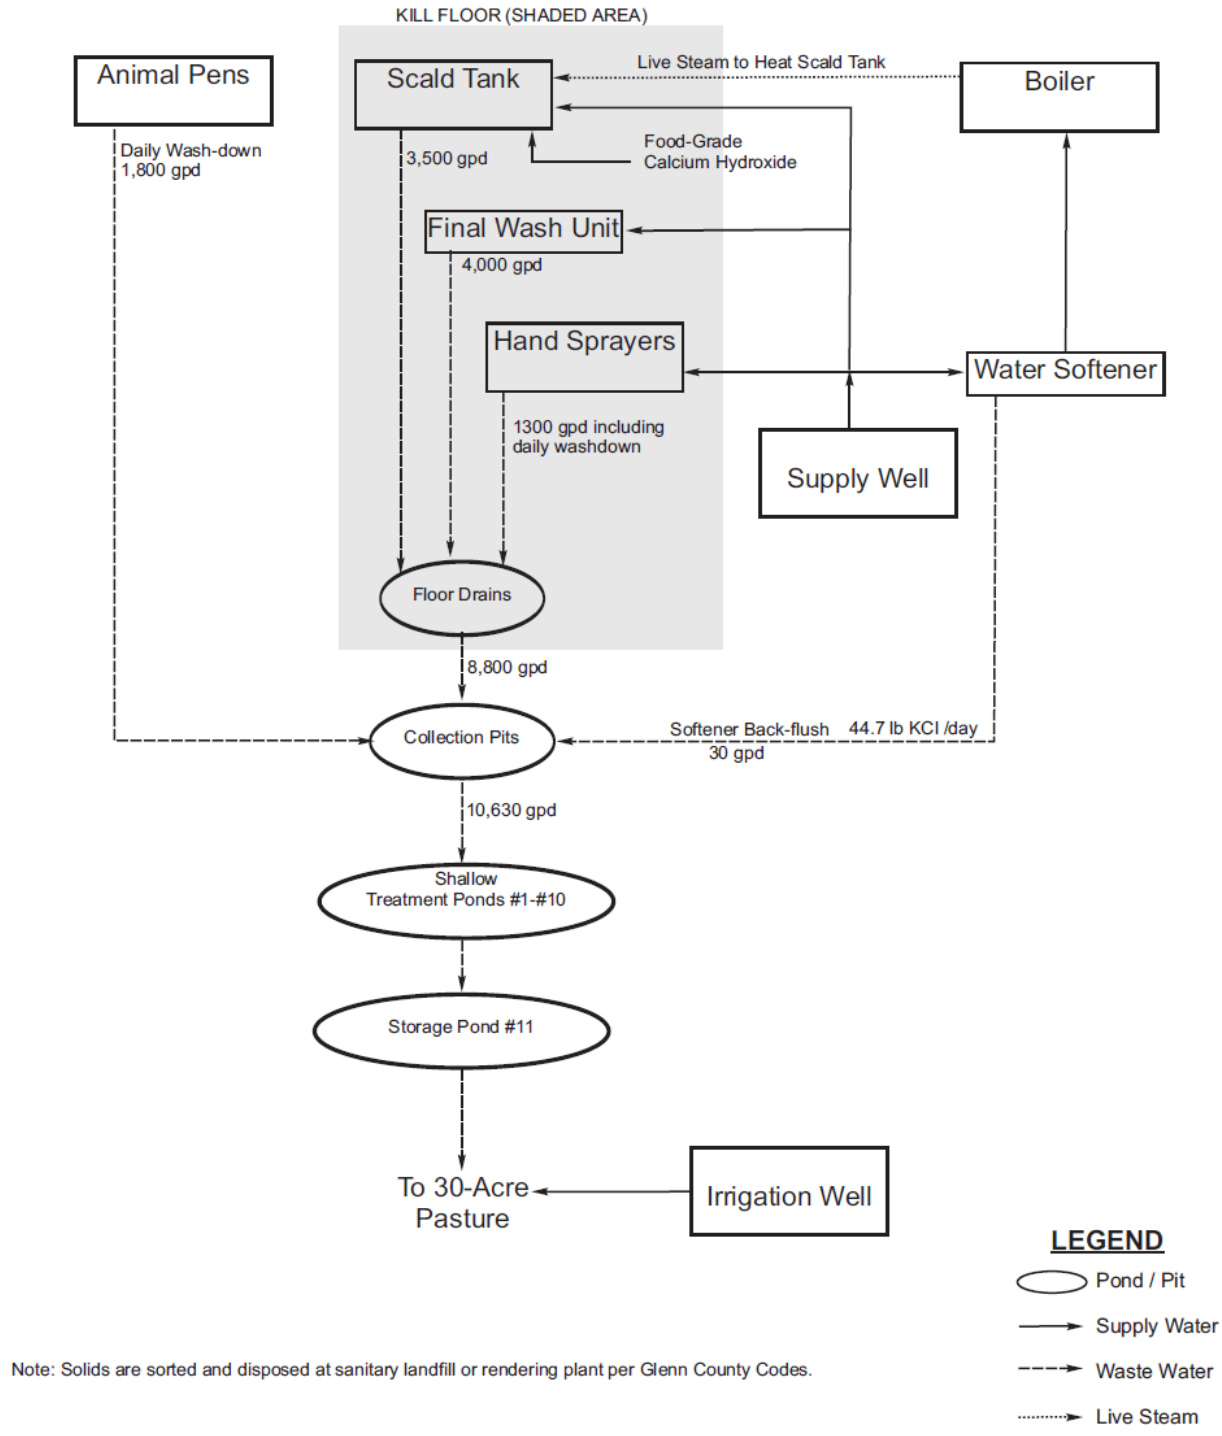

Note: Solids are sorted and disposed at sanitary landfill or rendering plant per Glenn County Codes.

GEO Plus		**WASTE WATER FLOW CHART** OLSON MEAT CO. 7305 CUTLER AVENUE ORLAND, CALIFORNIA	PLATE **4**
Drawn by: WRB Project No. 1328	Date: 07/28/10 Filename:1328 - 10D052		