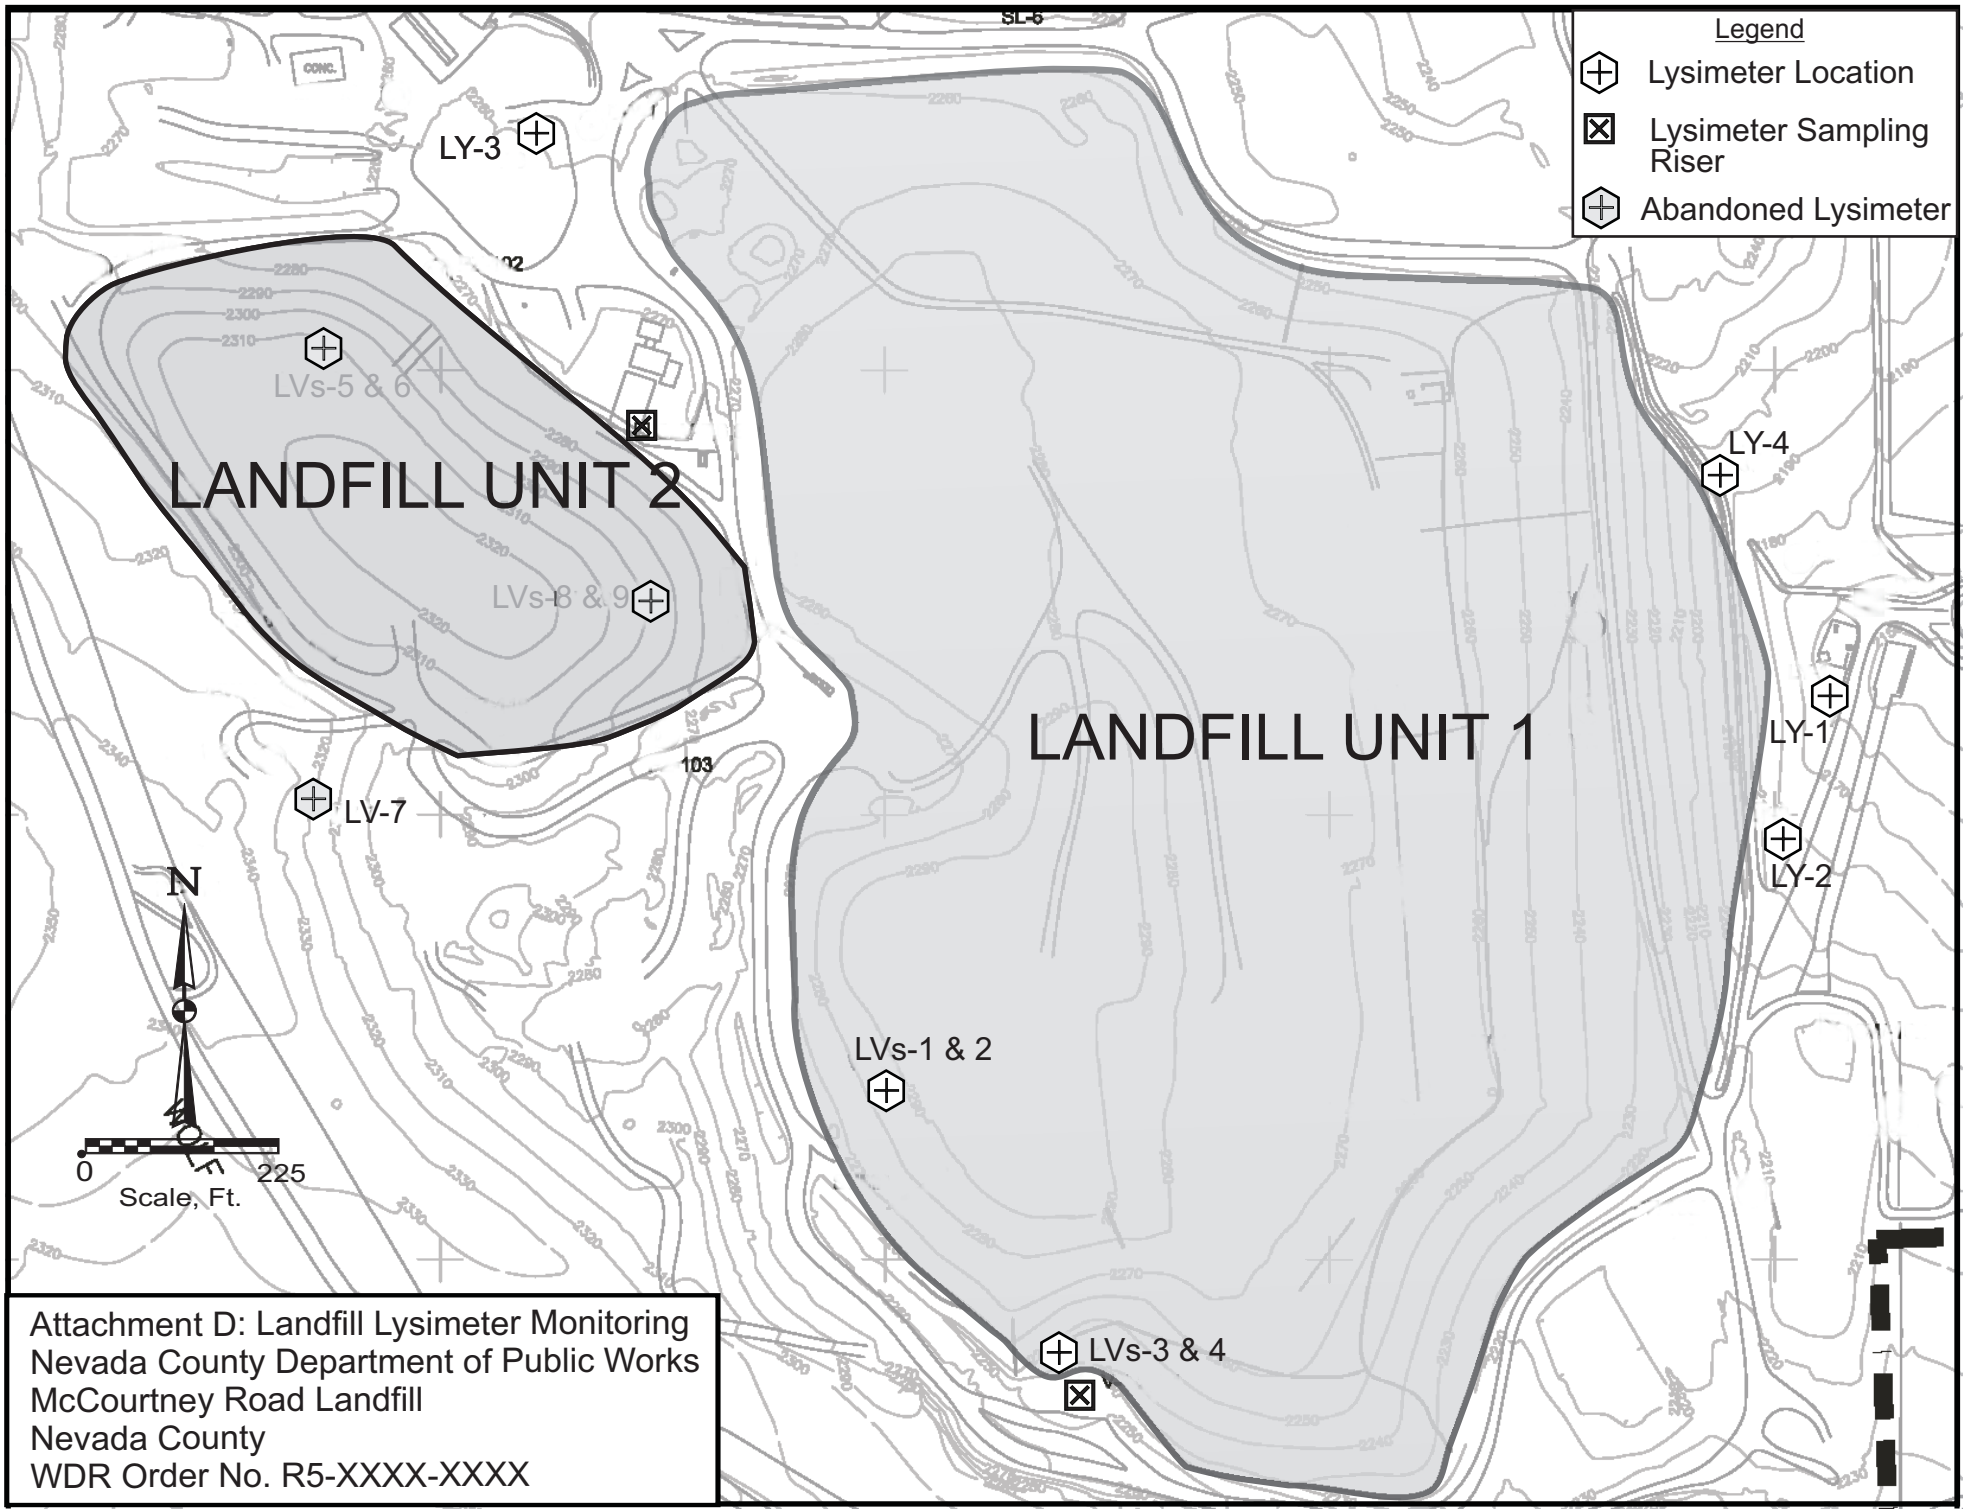

Attachment D: Landfill Lysimeter Monitoring
Nevada County Department of Public Works
McCourtney Road Landfill
Nevada County
WDR Order No. R5-XXXX-XXXX