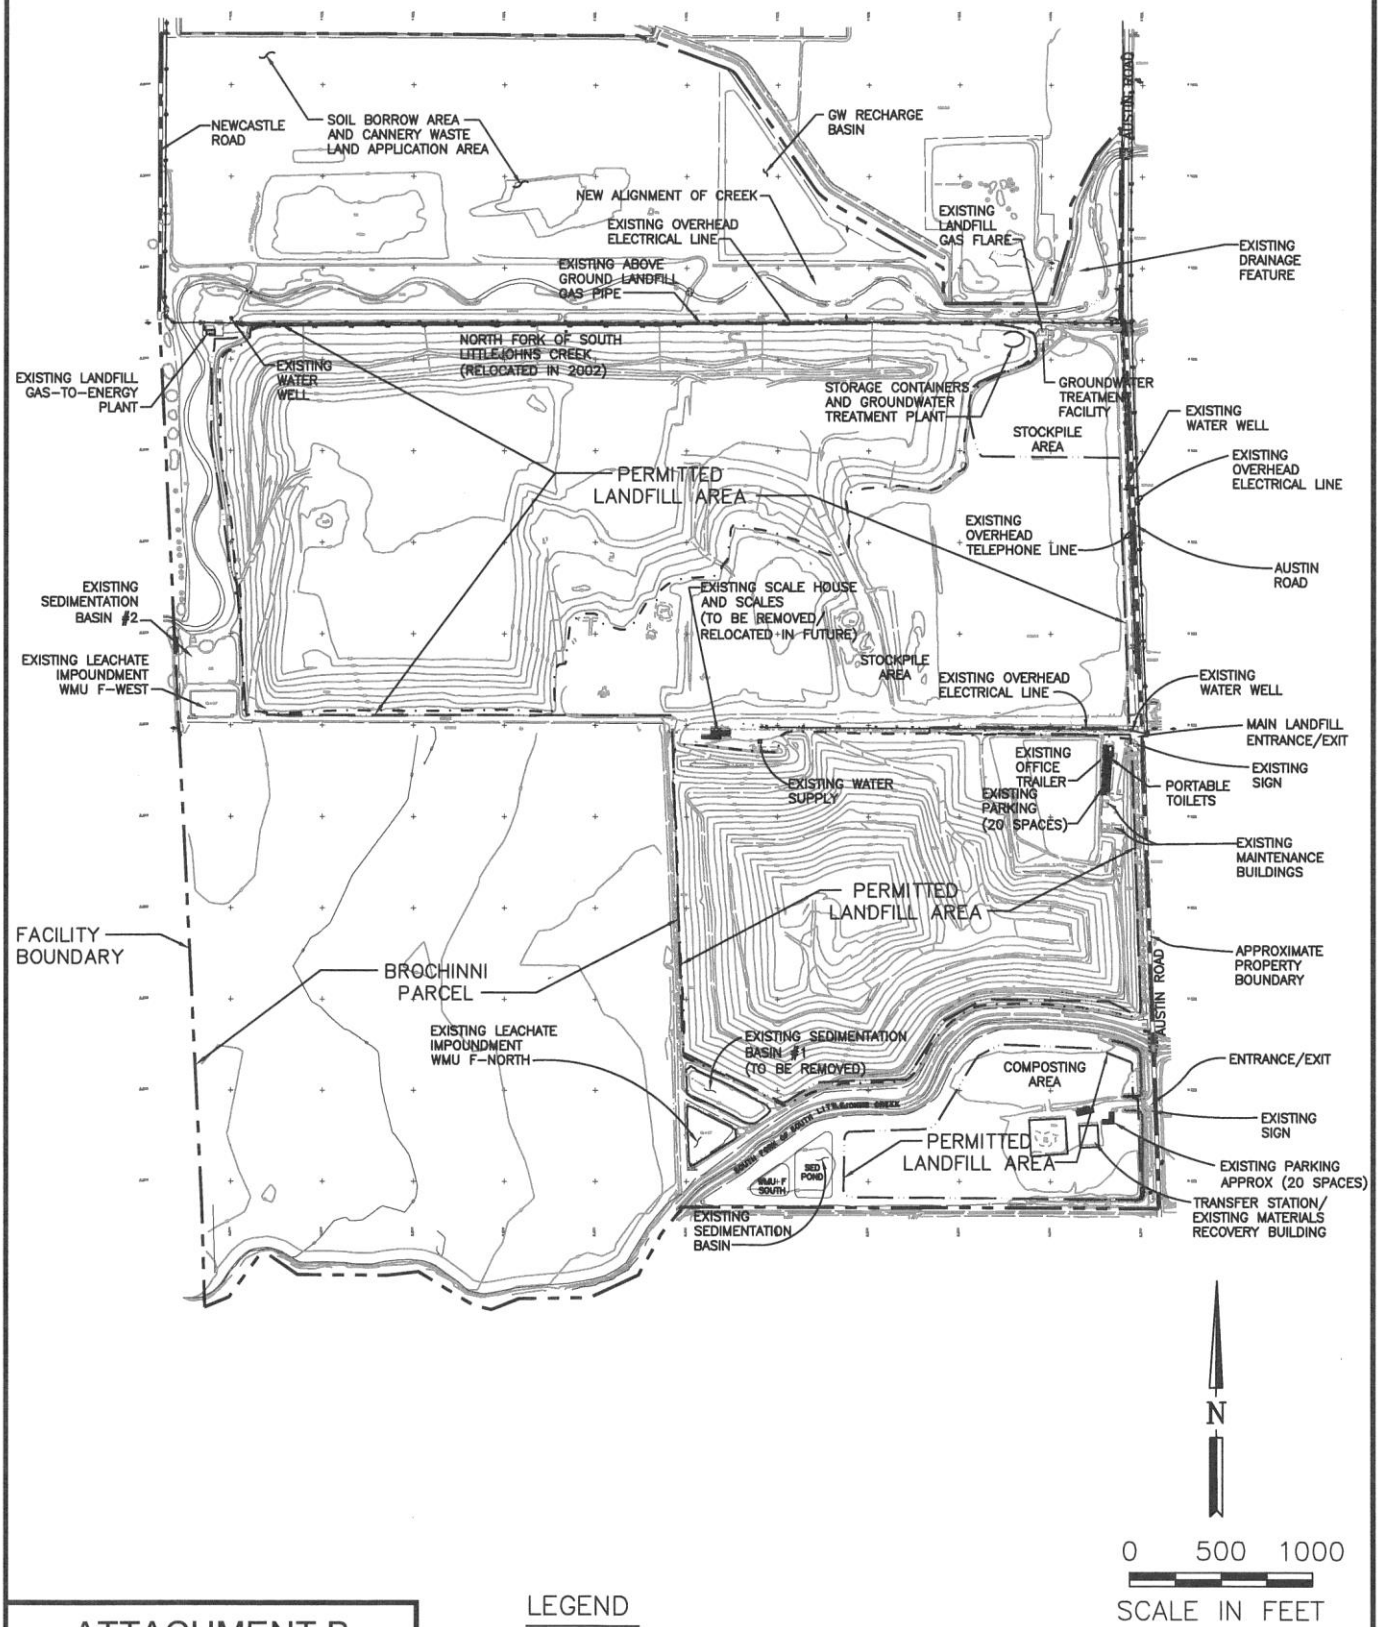

ATTACHMENT B
FORWARD LANDFILL SITE PLAN

LEGEND

- PROPERTY LINE
- EXISTING REFUSE LIMIT (AS OF 2/16/07)
- PERMITTED REFUSE LIMIT