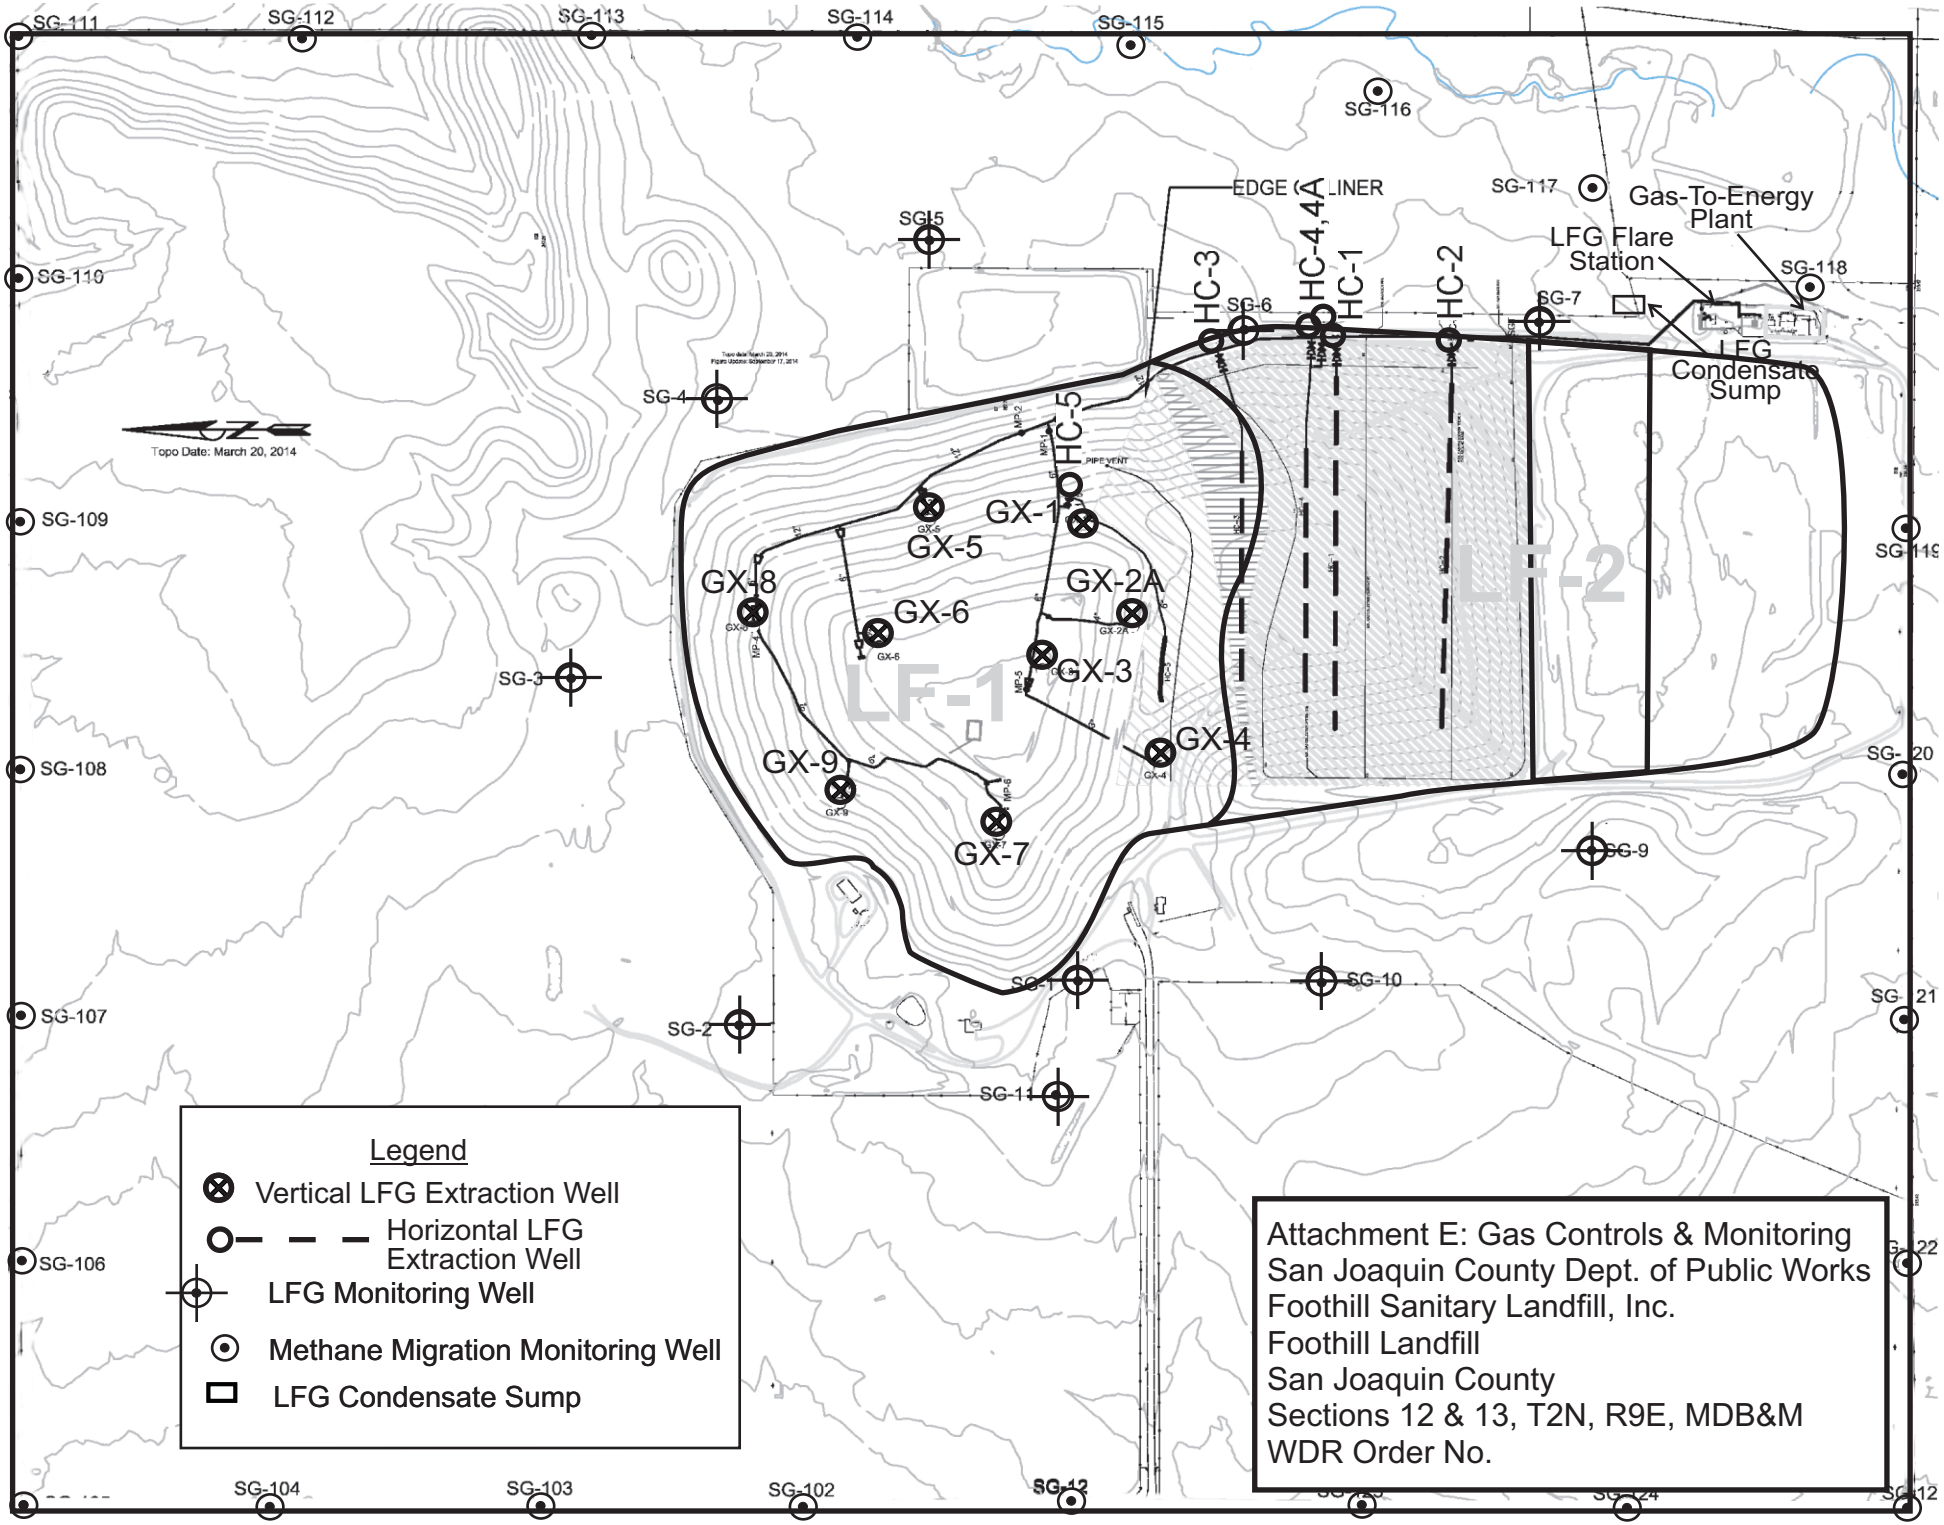
SG-111
SG-112
SG-113
SG-114
SG-115
SG-116
SG-117
SG-118
SG-110
SG-109
SG-108
SG-107
SG-106
SG-104
SG-103
SG-102
SG-12
SG-1
SG-2
SG-3
SG-4
SG-5
SG-6
SG-7
SG-9
SG-10
SG-11
EDGE OF LINER
HC-3
HC-4,4A
HC-1
HC-2
HC-5
Gas-To-Energy Plant
LFG Flare Station
LFG Condensate Sump
Topo Date: March 20, 2014
GX-1
GX-2A
GX-3
GX-4
GX-5
GX-6
GX-7
GX-8
GX-9
LF-1
LF-2
Legend
Vertical LFG Extraction Well
Horizontal LFG Extraction Well
LFG Monitoring Well
Methane Migration Monitoring Well
LFG Condensate Sump
Attachment E: Gas Controls & Monitoring
San Joaquin County Dept. of Public Works
Foothill Sanitary Landfill, Inc.
Foothill Landfill
San Joaquin County
Sections 12 & 13, T2N, R9E, MDB&M
WDR Order No.