SULPHUR CREEK BASIN

Storm Drain System

January 2003 Draft

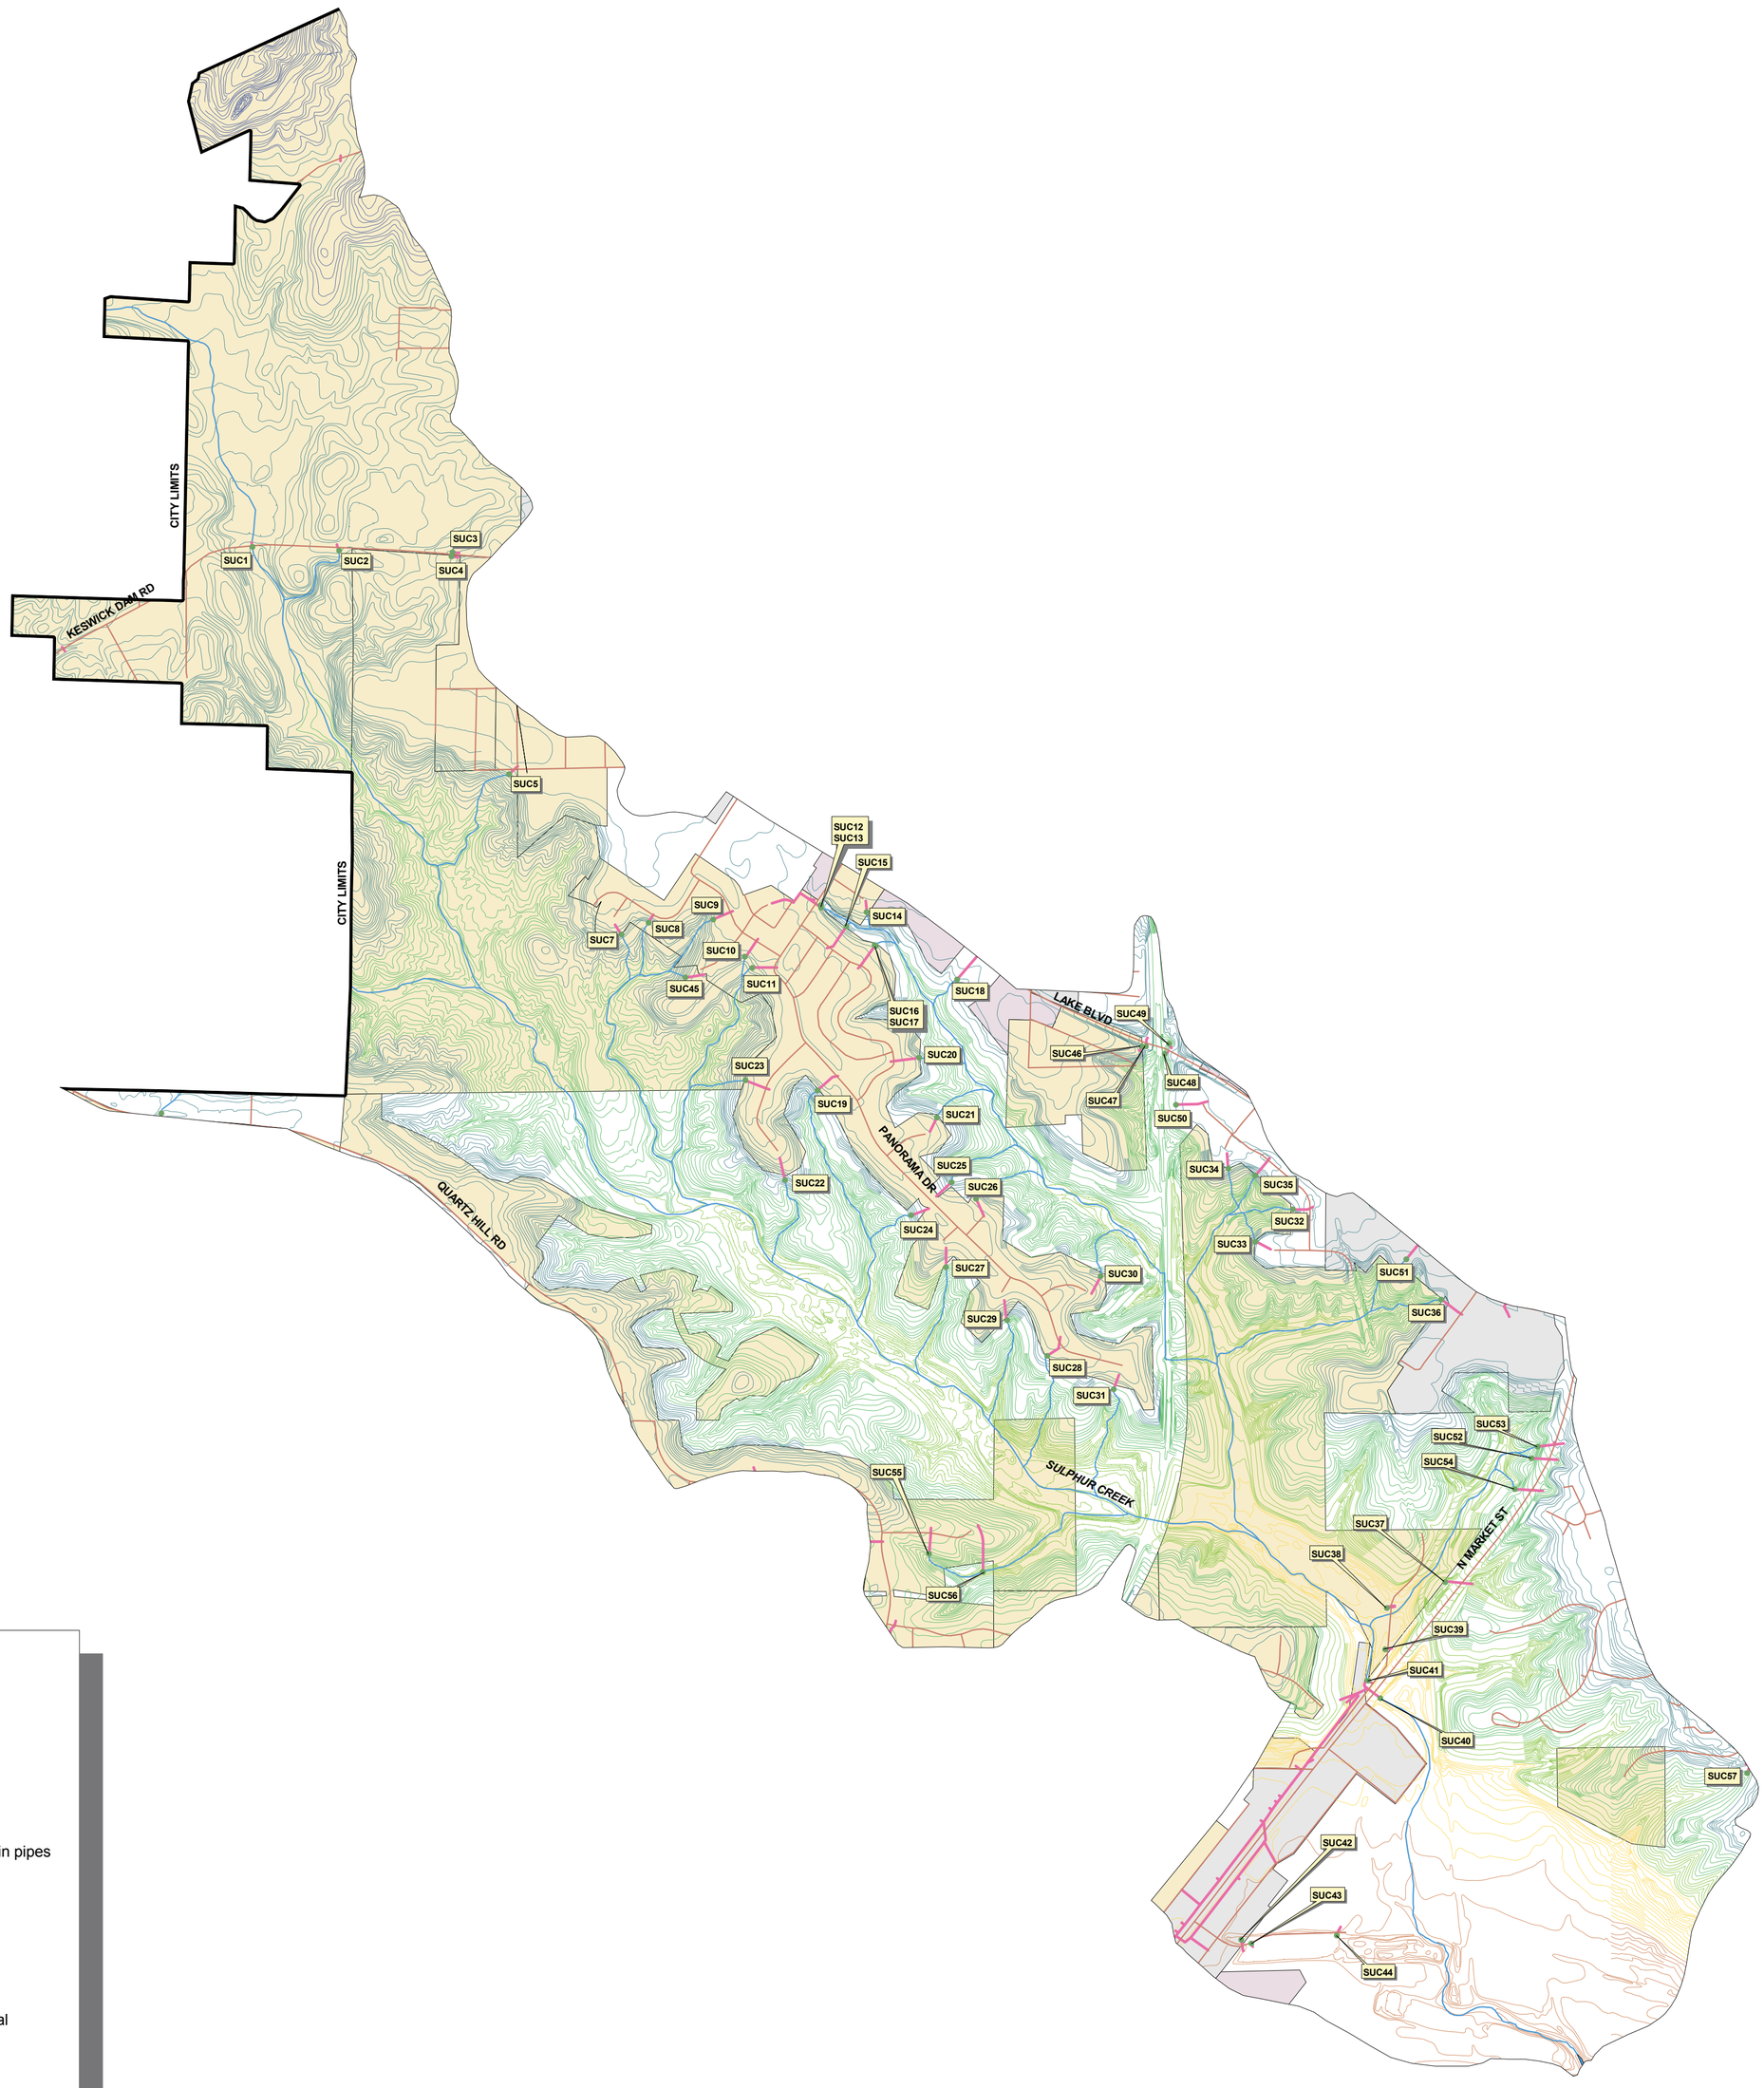

Legend

- Ponds
- SUC1 — Outfalls
- Creeks
- Roads
- Storm drain pipes

Zoning

- Industrial
- Office
- Retail
- Residential

Contours

- 0 - 500
- 501-550
- 551 - 620
- 621 - 680
- 681 - 760
- 761 - 1200

N

W E

S

800 0 800 1600 2400 3200 4000 Feet

City of Redding, Development Services, Engineering Division