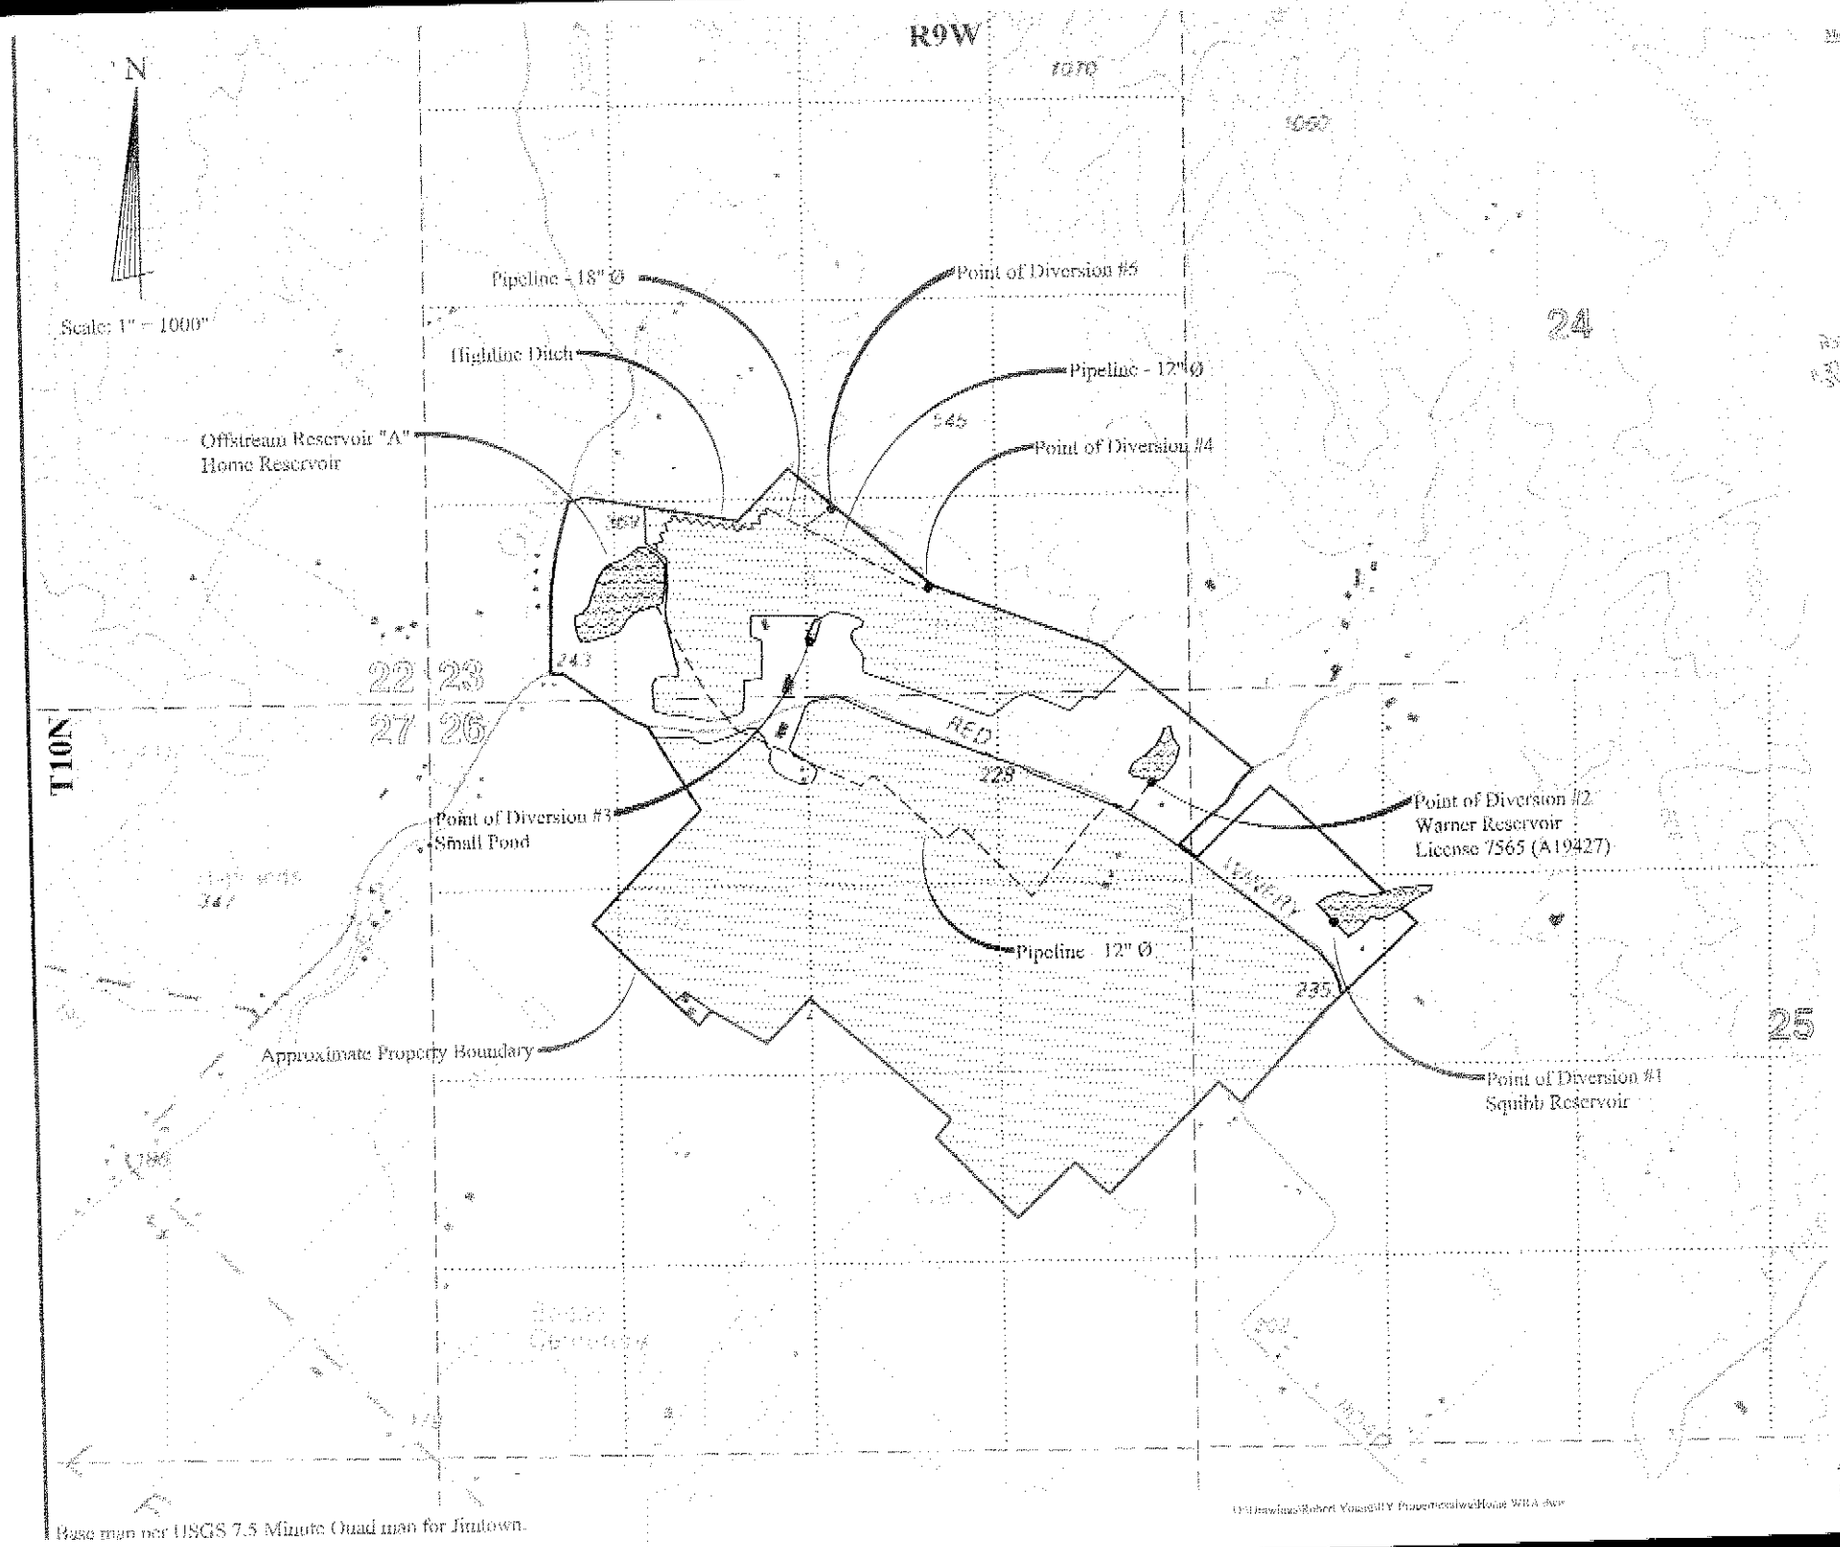

Base map per USGS 7.5 Minute Quad map for Jimtown.

Map Point	Description
1	Point of Diversion by Collection to Storage: Located N 371,800 and E 1,768,250, California Coordinate System, Zone 2. Being within SW¼ of NW¼ of Section 25, T10N, R9W.
2	Point of Diversion by Collection to Storage & Point of Redivertion to Offstream Storage at Reservoir "A": Located N 374,350 and E 1,767,000, California Coordinate System, Zone 2. Being within NE¼ of NE¼ of Section 26, T10N, R9W, MDB&M.
3	Point of Diversion by Collection to Storage: Located N 375,350 and E 1,761,650, California Coordinate System, Zone 2. Being within SW¼ of SE¼ of Section 23, T10N, R9W, MDB&M.
4	Point of Diversion to Offstream Storage at Reservoir "A": Located N 375,800 and E 1,765,150, California Coordinate System, Zone 2. Being within SW¼ of SE¼ of Section 23, T10N, R9W, MDB&M.
5	Point of Diversion to Offstream Storage at Reservoir "A": Located N 376,800 and E 1,764,750, California Coordinate System, Zone 2. Being within SW¼ of SE¼ of Section 23, T10N, R9W, MDB&M.
"A"	Place of Storage for Water Diverted at Points 2, 4, & 5. Being within SW¼ of SW¼, and SE¼ of SW¼ of Section 23, T10N, R9W, MDB&M.

Use Within	Section	Township	Range	B. & M.	Acres	Previously Cultivated
NE¼ of SW¼	23	T10N	R9W	M.D.	1	Yes
NW¼ of SE¼	23	T10N	R9W	M.D.	1	Yes
SE¼ of SW¼	23	T10N	R9W	M.D.	26	Yes
SW¼ of SE¼	23	T10N	R9W	M.D.	25	Yes
SE¼ of SE¼	23	T10N	R9W	M.D.	9	Yes
NW¼ of NW¼	25	T10N	R9W	M.D.	1	Yes
SW¼ of NW¼	25	T10N	R9W	M.D.	23	Yes
NW¼ of SW¼	25	T10N	R9W	M.D.	3	Yes
NE¼ of NW¼	26	T10N	R9W	M.D.	25	Yes
NW¼ of NE¼	26	T10N	R9W	M.D.	36	Yes
NE¼ of NE¼	26	T10N	R9W	M.D.	19	Yes
SW¼ of NW¼	26	T10N	R9W	M.D.	1	Yes
SE¼ of NW¼	26	T10N	R9W	M.D.	26	Yes
SW¼ of NE¼	26	T10N	R9W	M.D.	38	Yes
SE¼ of NE¼	26	T10N	R9W	M.D.	41	Yes
NE¼ of SE¼	26	T10N	R9W	M.D.	23	Yes
NW¼ of SE¼	26	T10N	R9W	M.D.	8	Yes
				Total	305	

Stockwatering

Reservoir	Use Within	Section	Township	Range	B. & M.
#1	SW¼ of NW¼	25	T10N	R9W	M.D.
	SE¼ of NW¼	23	T10N	R9W	M.D.
#2	NE¼ of NE¼	26	T10N	R9W	M.D.
#3	SW¼ of SE¼	23	T10N	R9W	M.D.
	SE¼ of SW¼	23	T10N	R9W	M.D.
"A"	SW¼ of SW¼	23	T10N	R9W	M.D.
	SE¼ of SW¼	23	T10N	R9W	M.D.

Fire Protection

Reservoir	Use Within	Section	Township	Range	B. & M.
"A"	SW¼ of SW¼	23	T10N	R9W	M.D.
	SE¼ of SW¼	23	T10N	R9W	M.D.

ATTACHMENT 9

Amended Map to Accompany
Water Right Application No.31635
by
Robert Young Family Ltd. Partnersh
for
Appropriation of Water
from Unnamed Stream

Sonoma County, California

Wagner Bonsignore

~~April 2006~~
Revised September 2007