FIGURE 1(Page 1 of 2)

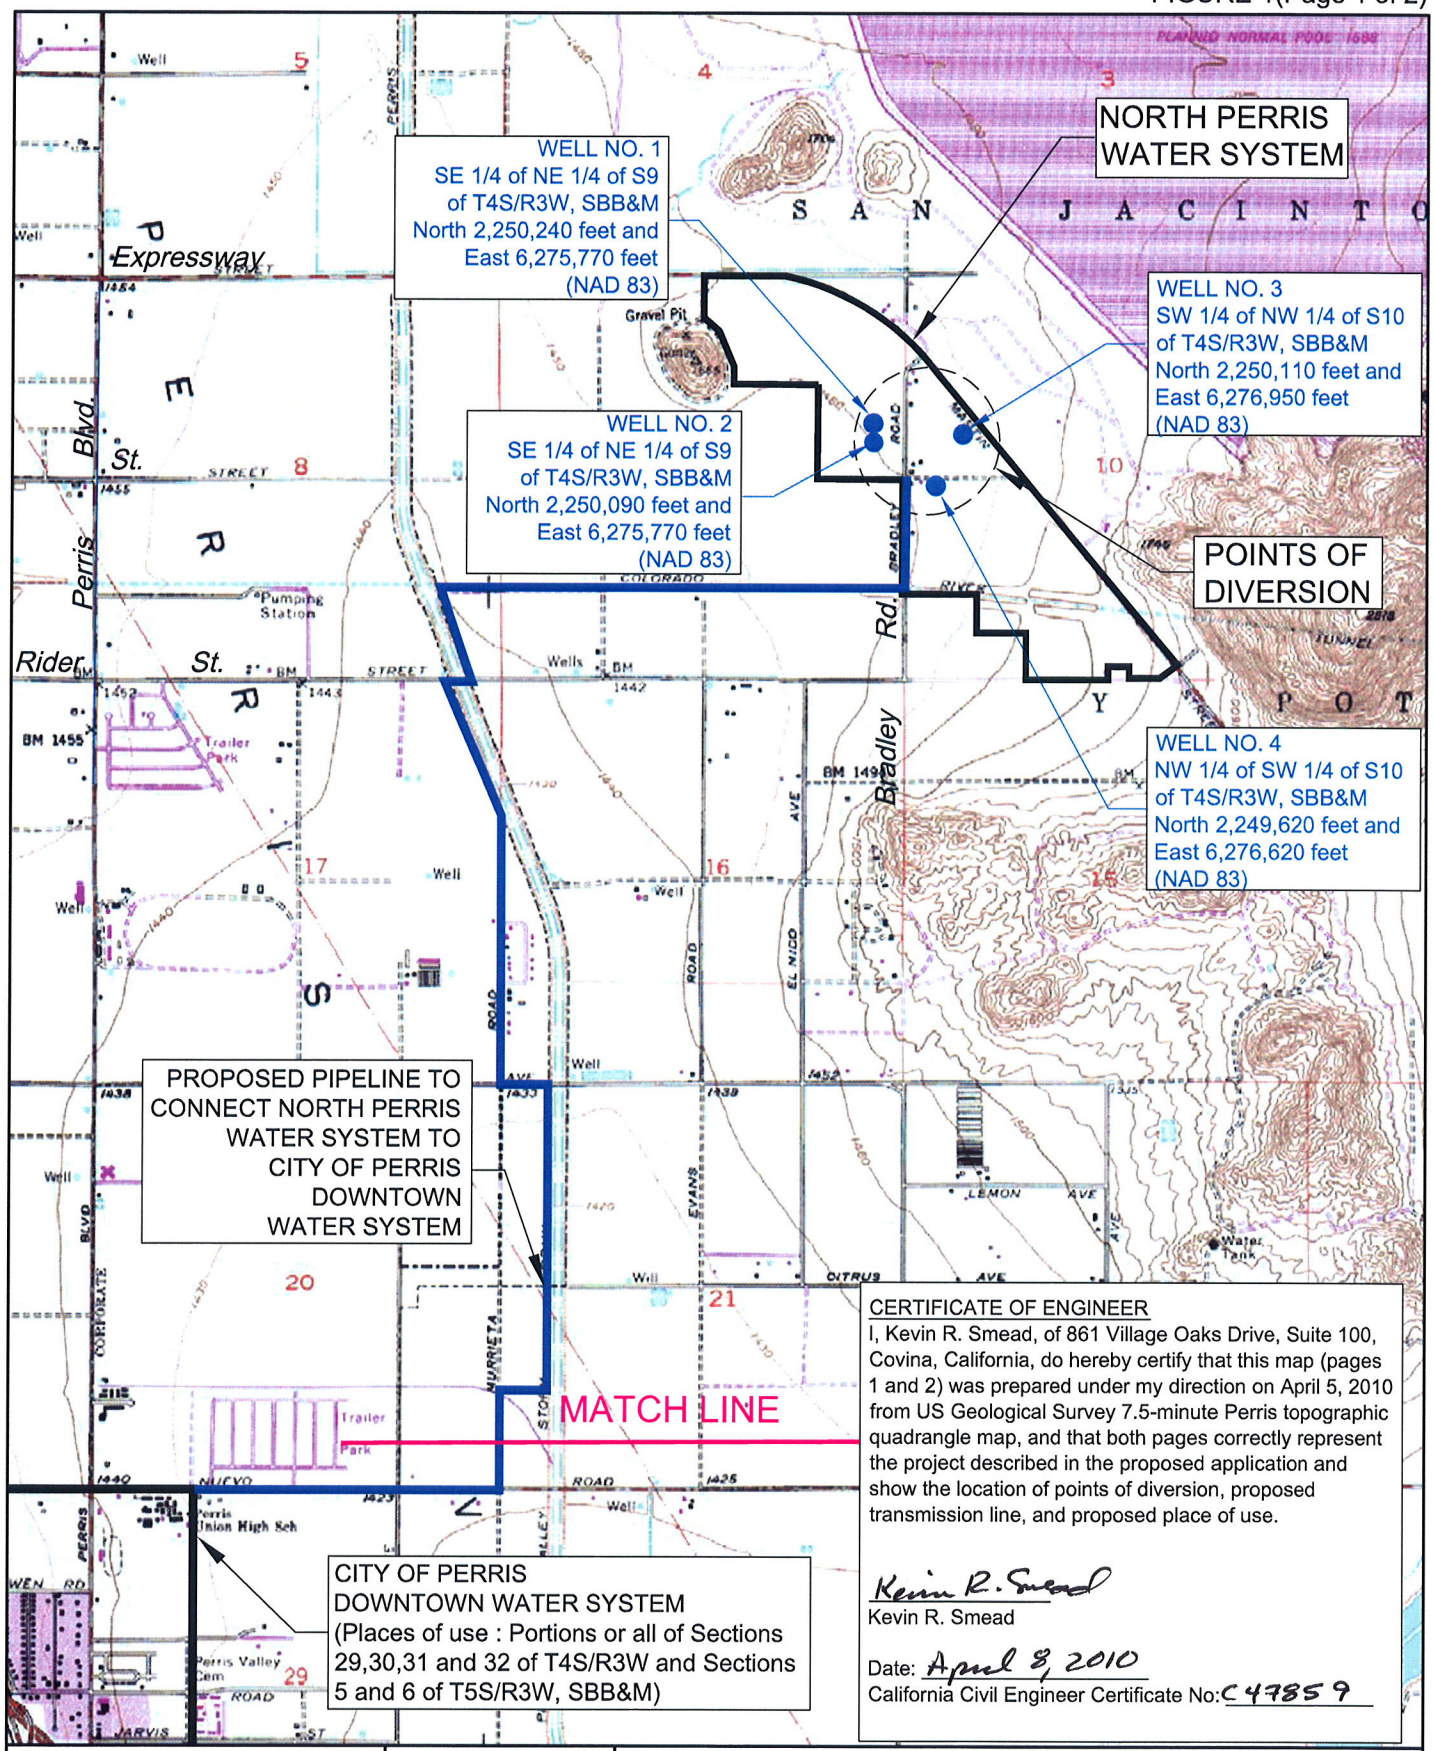

CERTIFICATE OF ENGINEER

I, Kevin R. Smead, of 861 Village Oaks Drive, Suite 100, Covina, California, do hereby certify that this map (pages 1 and 2) was prepared under my direction on April 5, 2010 from US Geological Survey 7.5-minute Perris topographic quadrangle map, and that both pages correctly represent the project described in the proposed application and show the location of points of diversion, proposed transmission line, and proposed place of use.

Kevin R. Smead

Kevin R. Smead

Date: April 8, 2010

California Civil Engineer Certificate No: C 47859

STETSON ENGINEERS INC.

861 VILLAGE OAKS DRIVE, SUITE 100
COVINA, CALIFORNIA 91724
TEL: (626) 967-6202
FAX: (626) 331-7065

2171 E Francisco Blvd., Suite K
San Rafael California 94901

2651 W Guadalupe Rd., Suite A209
Mesa Arizona 85202

CITY OF PERRIS

APPLICATION TO APPROPRIATE WATER DIVERSION POINTS AND PLACE OF USE

JOBS:\2052\2052-04\McCannaRanchWaterRights\Figures\FIGURE 1(4.6.10).DWG
JOBS:\2052-04.CTB

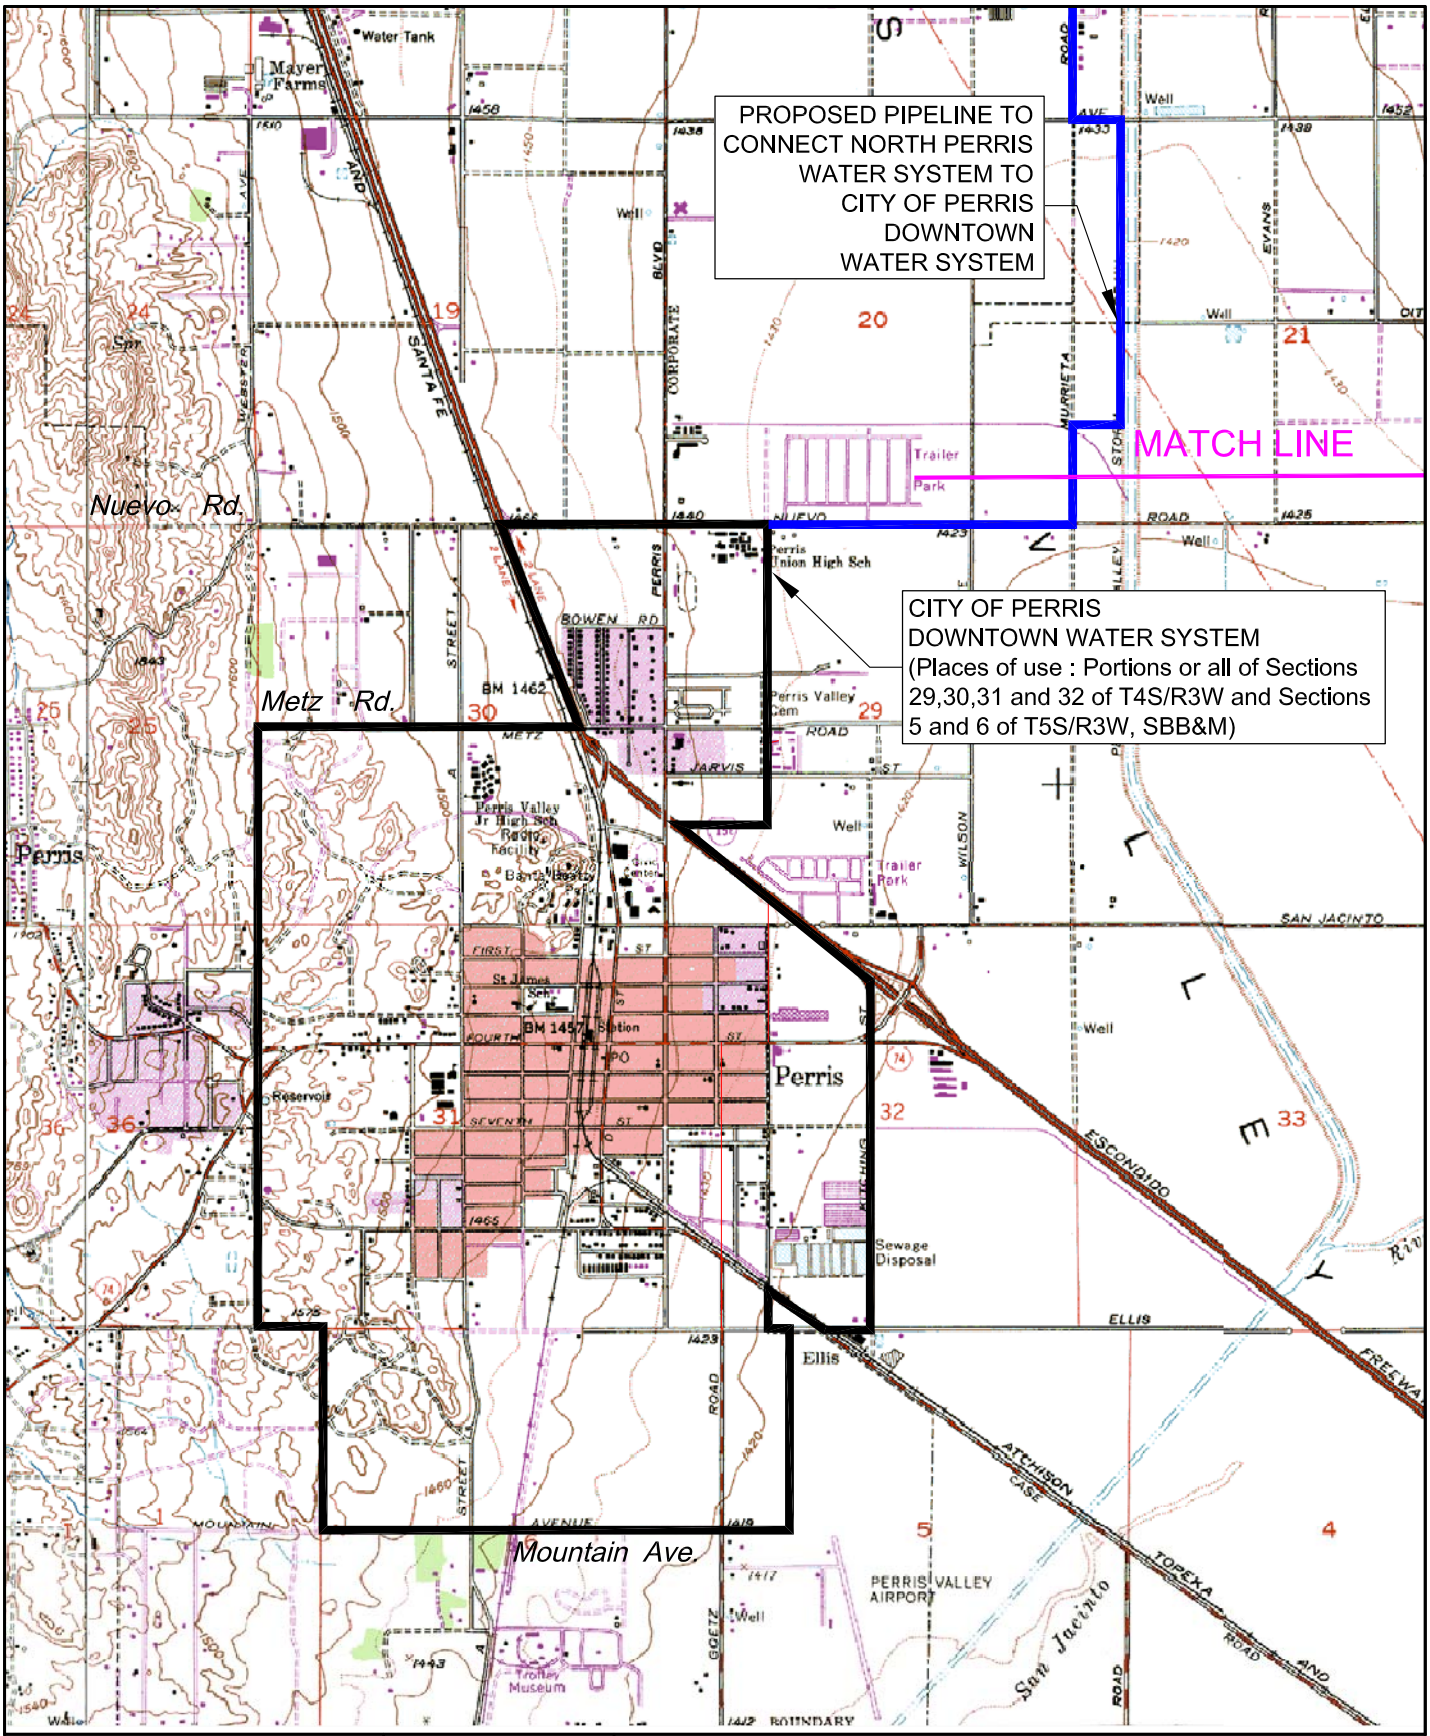

STETSON ENGINEERS INC.
861 VILLAGE OAKS DRIVE, SUITE 100
COVINA, CALIFORNIA 91724
TEL: (626) 967-6202
FAX: (626) 331-7065

2171 E Francisco Blvd., Suite K
San Rafael California 94901

2651 W Guadalupe Rd., Suite A209
Mesa Arizona 85202

NORTH

0 1250' 2500'

CITY OF PERRIS

APPLICATION TO APPROPRIATE WATER DIVERSION POINTS AND PLACE OF USE

JOBS:\2052\2052-04\McCannaRanchWaterRights\Figures\FIGURE 1(4.6.10).DWG
JOBS:\2052-04.CTB