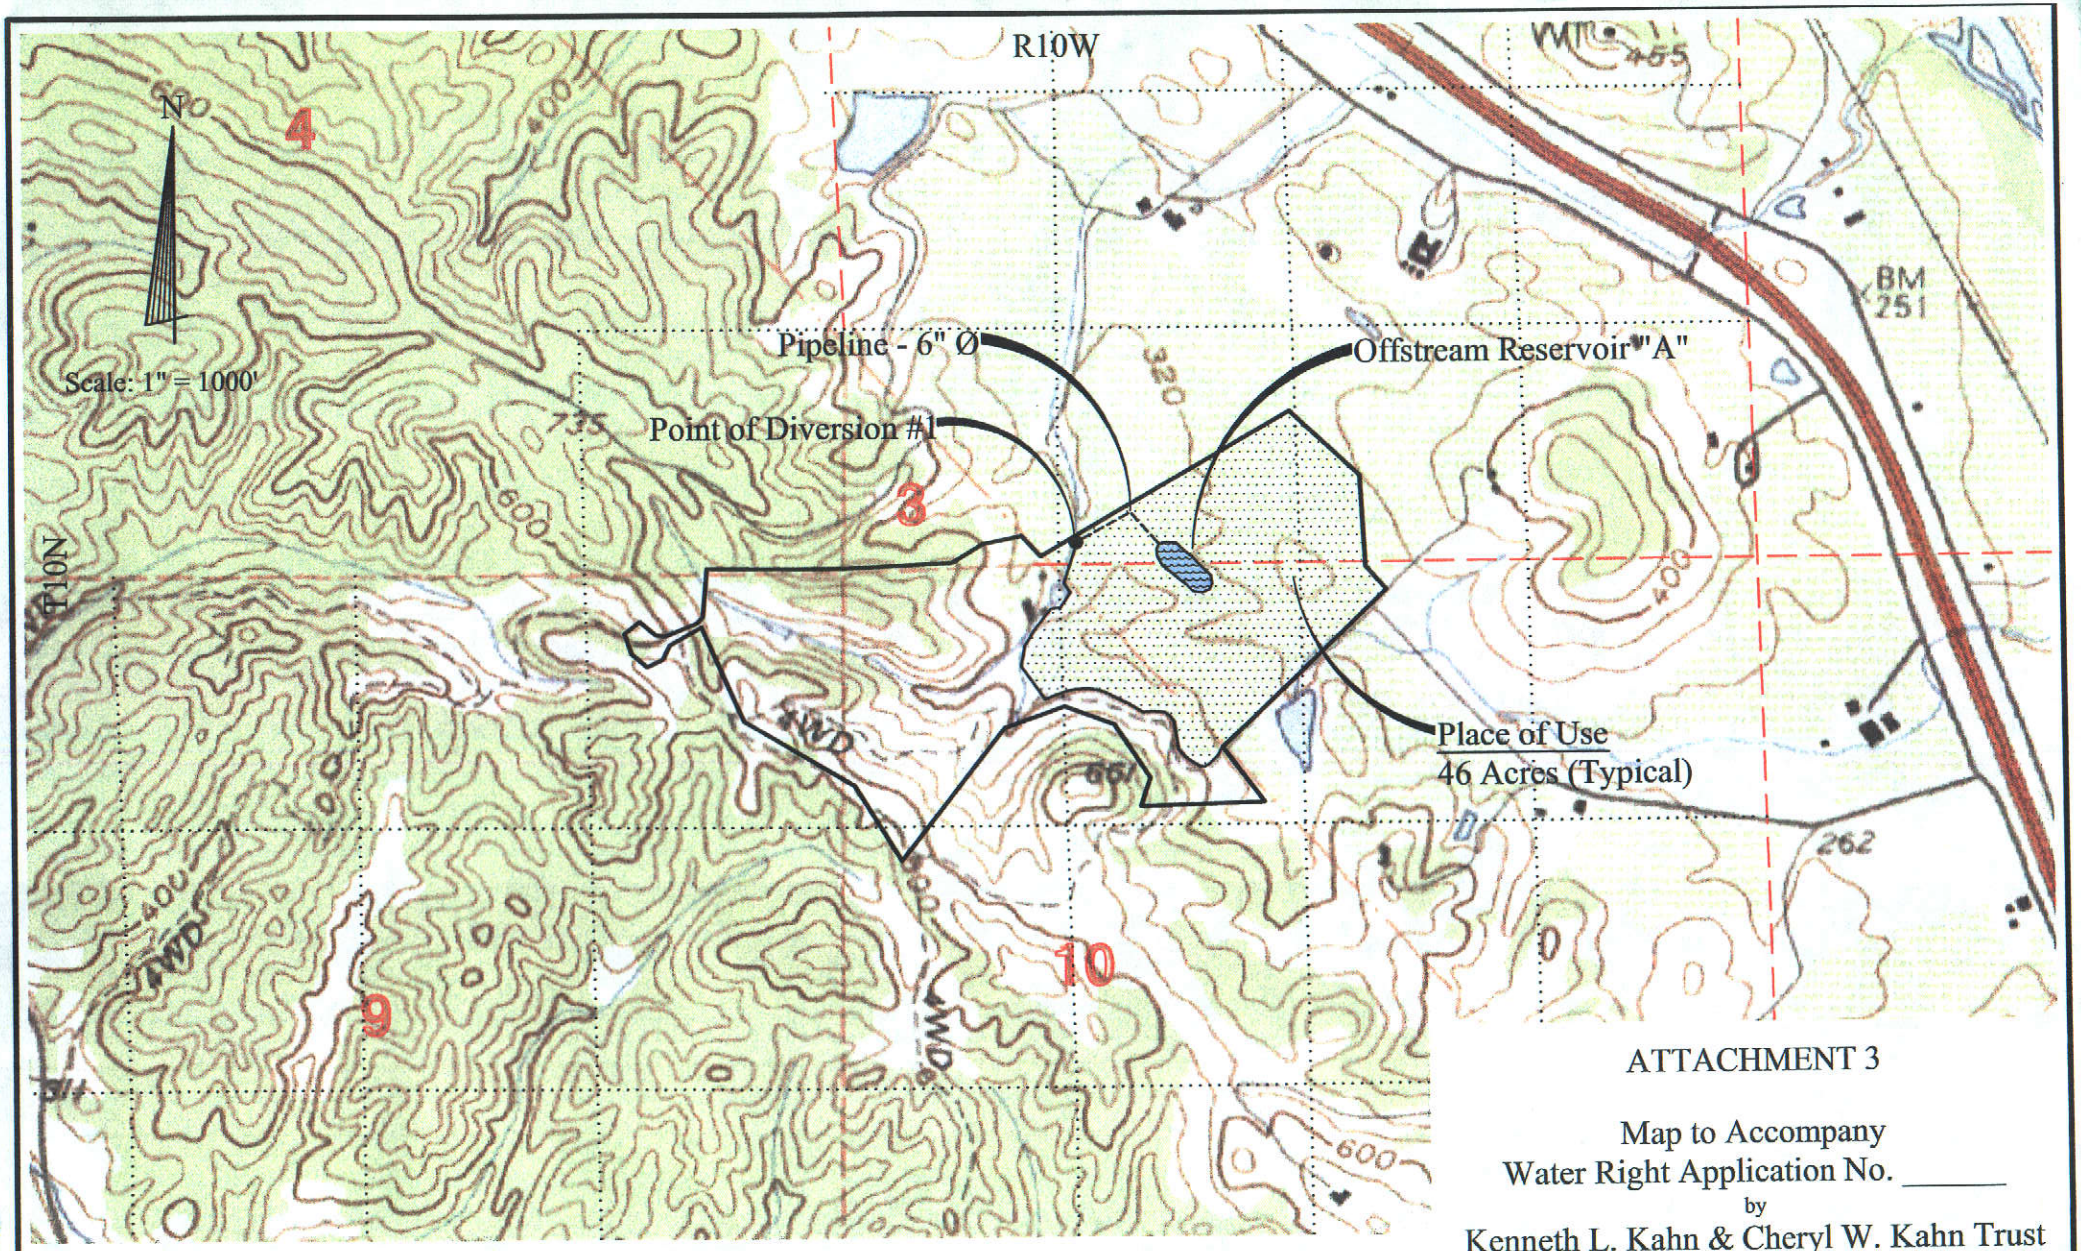

ATTACHMENT 3

Map to Accompany
Water Right Application No. _____
by
Kenneth L. Kahn & Cheryl W. Kahn Trust
for
Appropriation of Water
from
Unnamed Stream

Sonoma County, California

Wagner & Bonsignore
Consulting Civil Engineers, A Corporation

Use Within	Section	Township	Range	B. & M.	Acres	Previously Cultivated
SE¼ of SW¼	3	T10N	R10W	M.D.	13	Yes
SW¼ of SE¼	3	T10N	R10W	M.D.	5	Yes
NW¼ of NW¼	10	T10N	R10W	M.D.	2	Yes
NE¼ of NW¼	10	T10N	R10W	M.D.	22	Yes
NW¼ of NE¼	10	T10N	R10W	M.D.	4	Yes
				Total	46	

Map Point	Description
1	Point of Diversion to Offstream Storage at Reservoir "A": Located N.391,300 and E.1,726,050, California Coordinate System, Zone 2. Being within SE¼ of SW¼ of projected Section 3, T10N, R10W, MDB&M.
"A"	Place of Storage for Water Diverted at Point1: Being within SE¼ of SW¼ of projected Section 3 , and NE¼ of NW¼ of projected Section 10, T10N, R10W, MDB&M.

Base map per USGS 7.5 Minute Quad map for Geyserville.

Q:\Drawings\Kahn\Kahn Trust\dwg\Kahn-WRA (Revised 4-18-06).dwg

May 2006