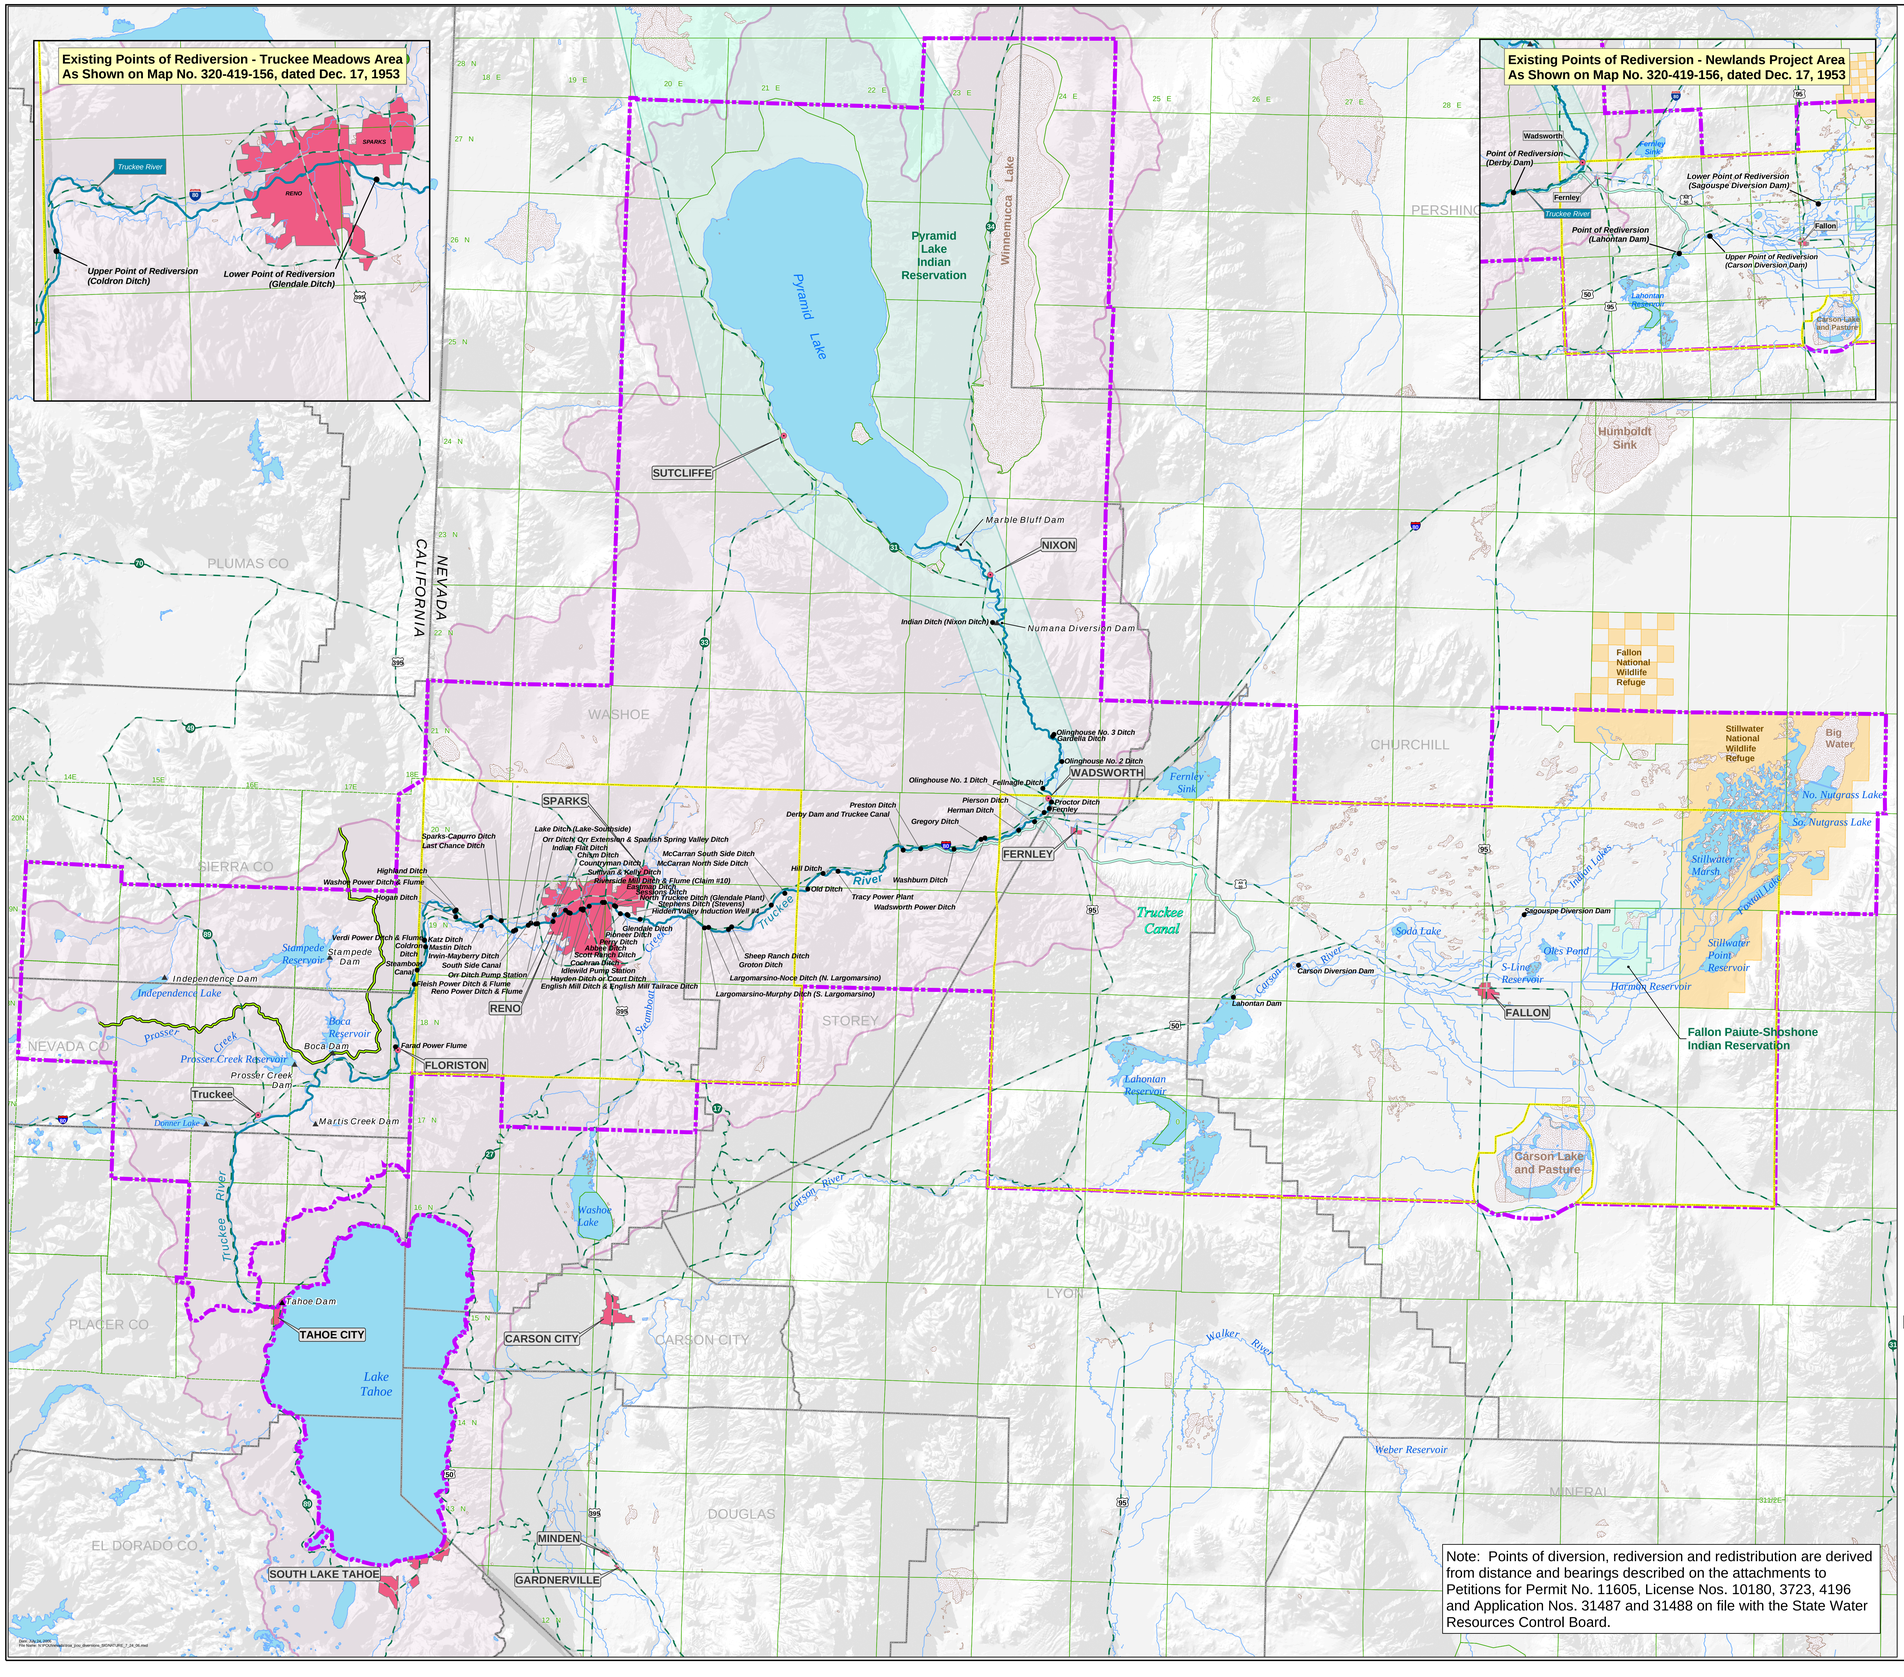

Note: Points of diversion, rediversion and redistribution are derived from distance and bearings described on the attachments to Petitions for Permit No. 11605, License Nos. 10180, 3723, 4196 and Application Nos. 31487 and 31488 on file with the State Water Resources Control Board.

I, David W. Gore, Regional Engineer, U.S. Bureau of Reclamation, Mid-Pacific Region, 2800 Cottage Way, Sacramento, California, do hereby certify that this map was prepared by Bureau of Reclamation staff in accordance with all professional standards from GIS based U.S. Geological Survey 7.5 minute quadrangles and that it correctly represents the project described in the accompanying application and/or petition and shows the location of streams and ditches in the immediate vicinity.

/s/ David W. Gore

Date July 24, 2006

California Civil Engineer Certificate No. C46397 Expiration 3/31/2007

N
W E
S

Miles
0 5 10 20

United States
Department of the Interior
Bureau of Reclamation, Mid-Pacific Region

Truckee River Operating Agreement
Place of Use
Washoe Project, California - Nevada

Water Right Permit No. 11605 (Stampede), License Nos. 10180 (Prosser), 3723 (Boca held by Washoe County Water Conservation District) and 4196 (Independence held by Truckee Meadows Water Authority) and Application Nos. 31487 (Stampede) and 31488 (Prosser)

Date: July 24, 2006
Map No. 320-208-189A-1