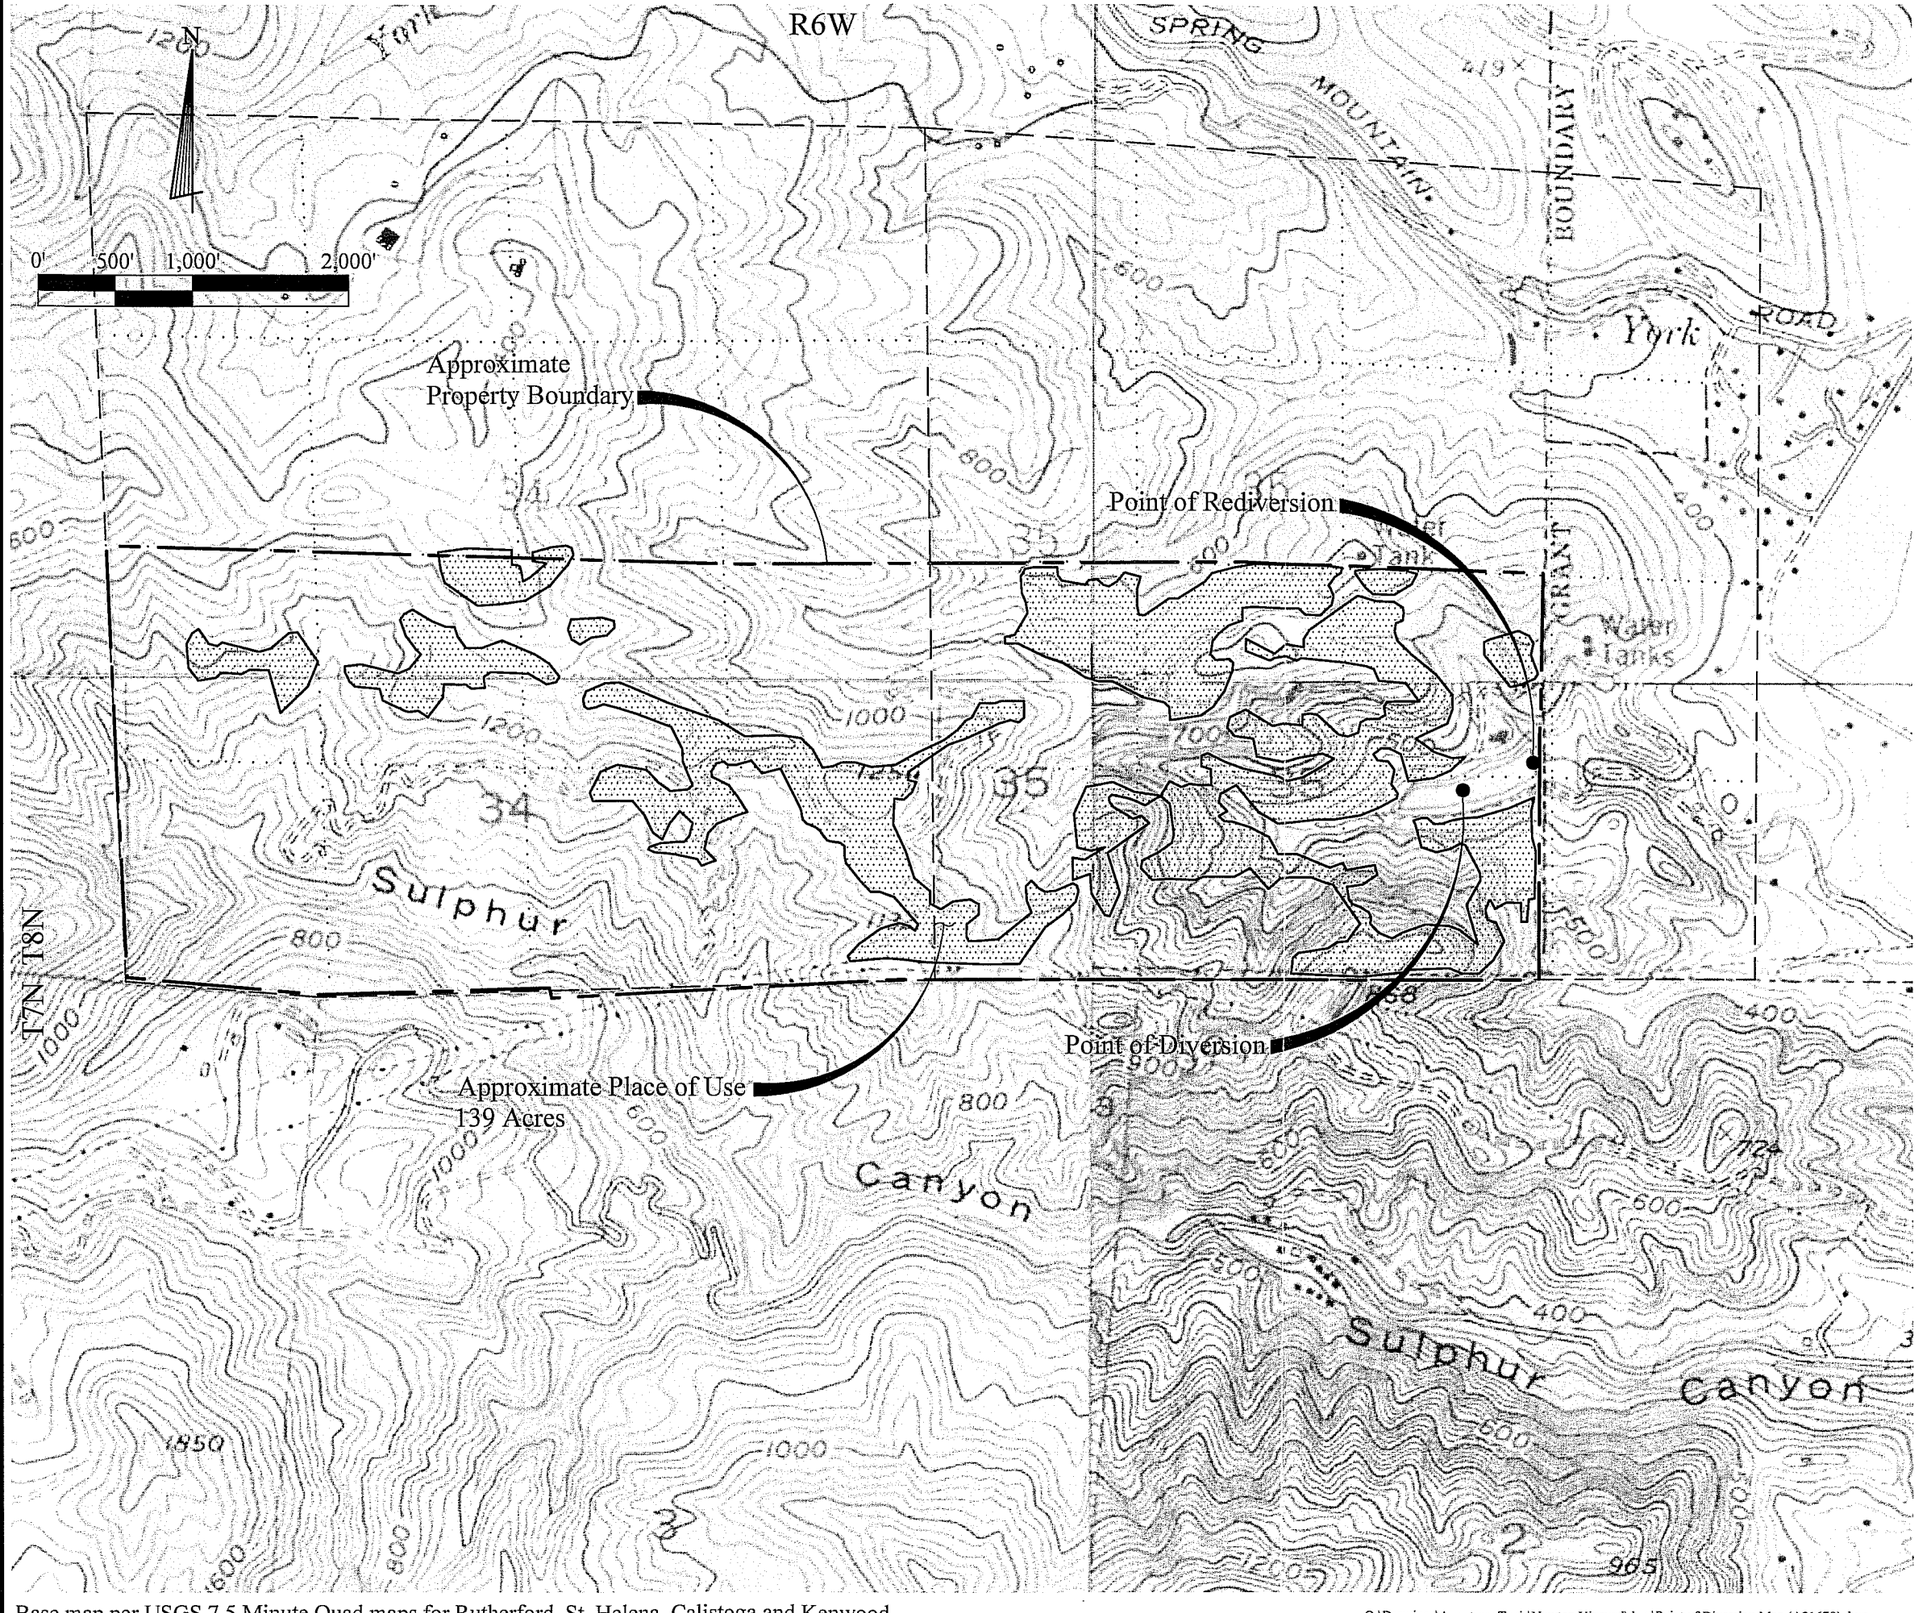

Place of Use:

Use Within	Section	Township	Range	B. & M.	Acres	Previously Cultivated
SE¼ of NW¼	34	T8N	R6W	M.D.	0.5	Yes
SW¼ of NE¼	34	T8N	R6W	M.D.	0.5	Yes
NW¼ of SW¼	34	T8N	R6W	M.D.	5	Yes
NE¼ of SW¼	34	T8N	R6W	M.D.	11	Yes
NW¼ of SE¼	34	T8N	R6W	M.D.	8	Yes
NE¼ of SE¼	34	T8N	R6W	M.D.	3	Yes
SW¼ of SE¼	34	T8N	R6W	M.D.	7	Yes
SE¼ of SE¼	34	T8N	R6W	M.D.	14	Yes
NW¼ of SW¼	35	T8N	R6W	M.D.	12	Yes
NE¼ of SW¼	35	T8N	R6W	M.D.	22	Yes
NW¼ of SE¼	35	T8N	R6W	M.D.	15	Yes
SW¼ of SW¼	35	T8N	R6W	M.D.	10	Yes
SE¼ of SW¼	35	T8N	R6W	M.D.	15	Yes
SW¼ of SE¼	35	T8N	R6W	M.D.	16	Yes
				Total	139	

Point of Diversion: Located N.303,182' and E.1,859,312', California Coordinate System, Zone 2, being within the SW ¼ of the ~~SW ¼~~ SE¼ (JL 7/23/08) of Section 35, T8N, R6W, MDBM.

Point of Rediversion: Located N.303,360' and E.1,859,765', California Coordinate System, Zone 2, being within the NW ¼ of the ~~SW ¼~~ SE¼ (JL 7/23/08) of Section 35, T8N, R6W, MDBM.

Map to Accompany
Application 31670

Napa County, California

Wagner & Bonsignore
Consulting Civil Engineers, A Corporation

Base map per USGS 7.5 Minute Quad maps for Rutherford, St. Helena, Calistoga and Kenwood.

Q:\Drawings\Armstong Tevis\Newton Vineyad\dwg\Point of Diversion Map (A31670).dwg

June 2008