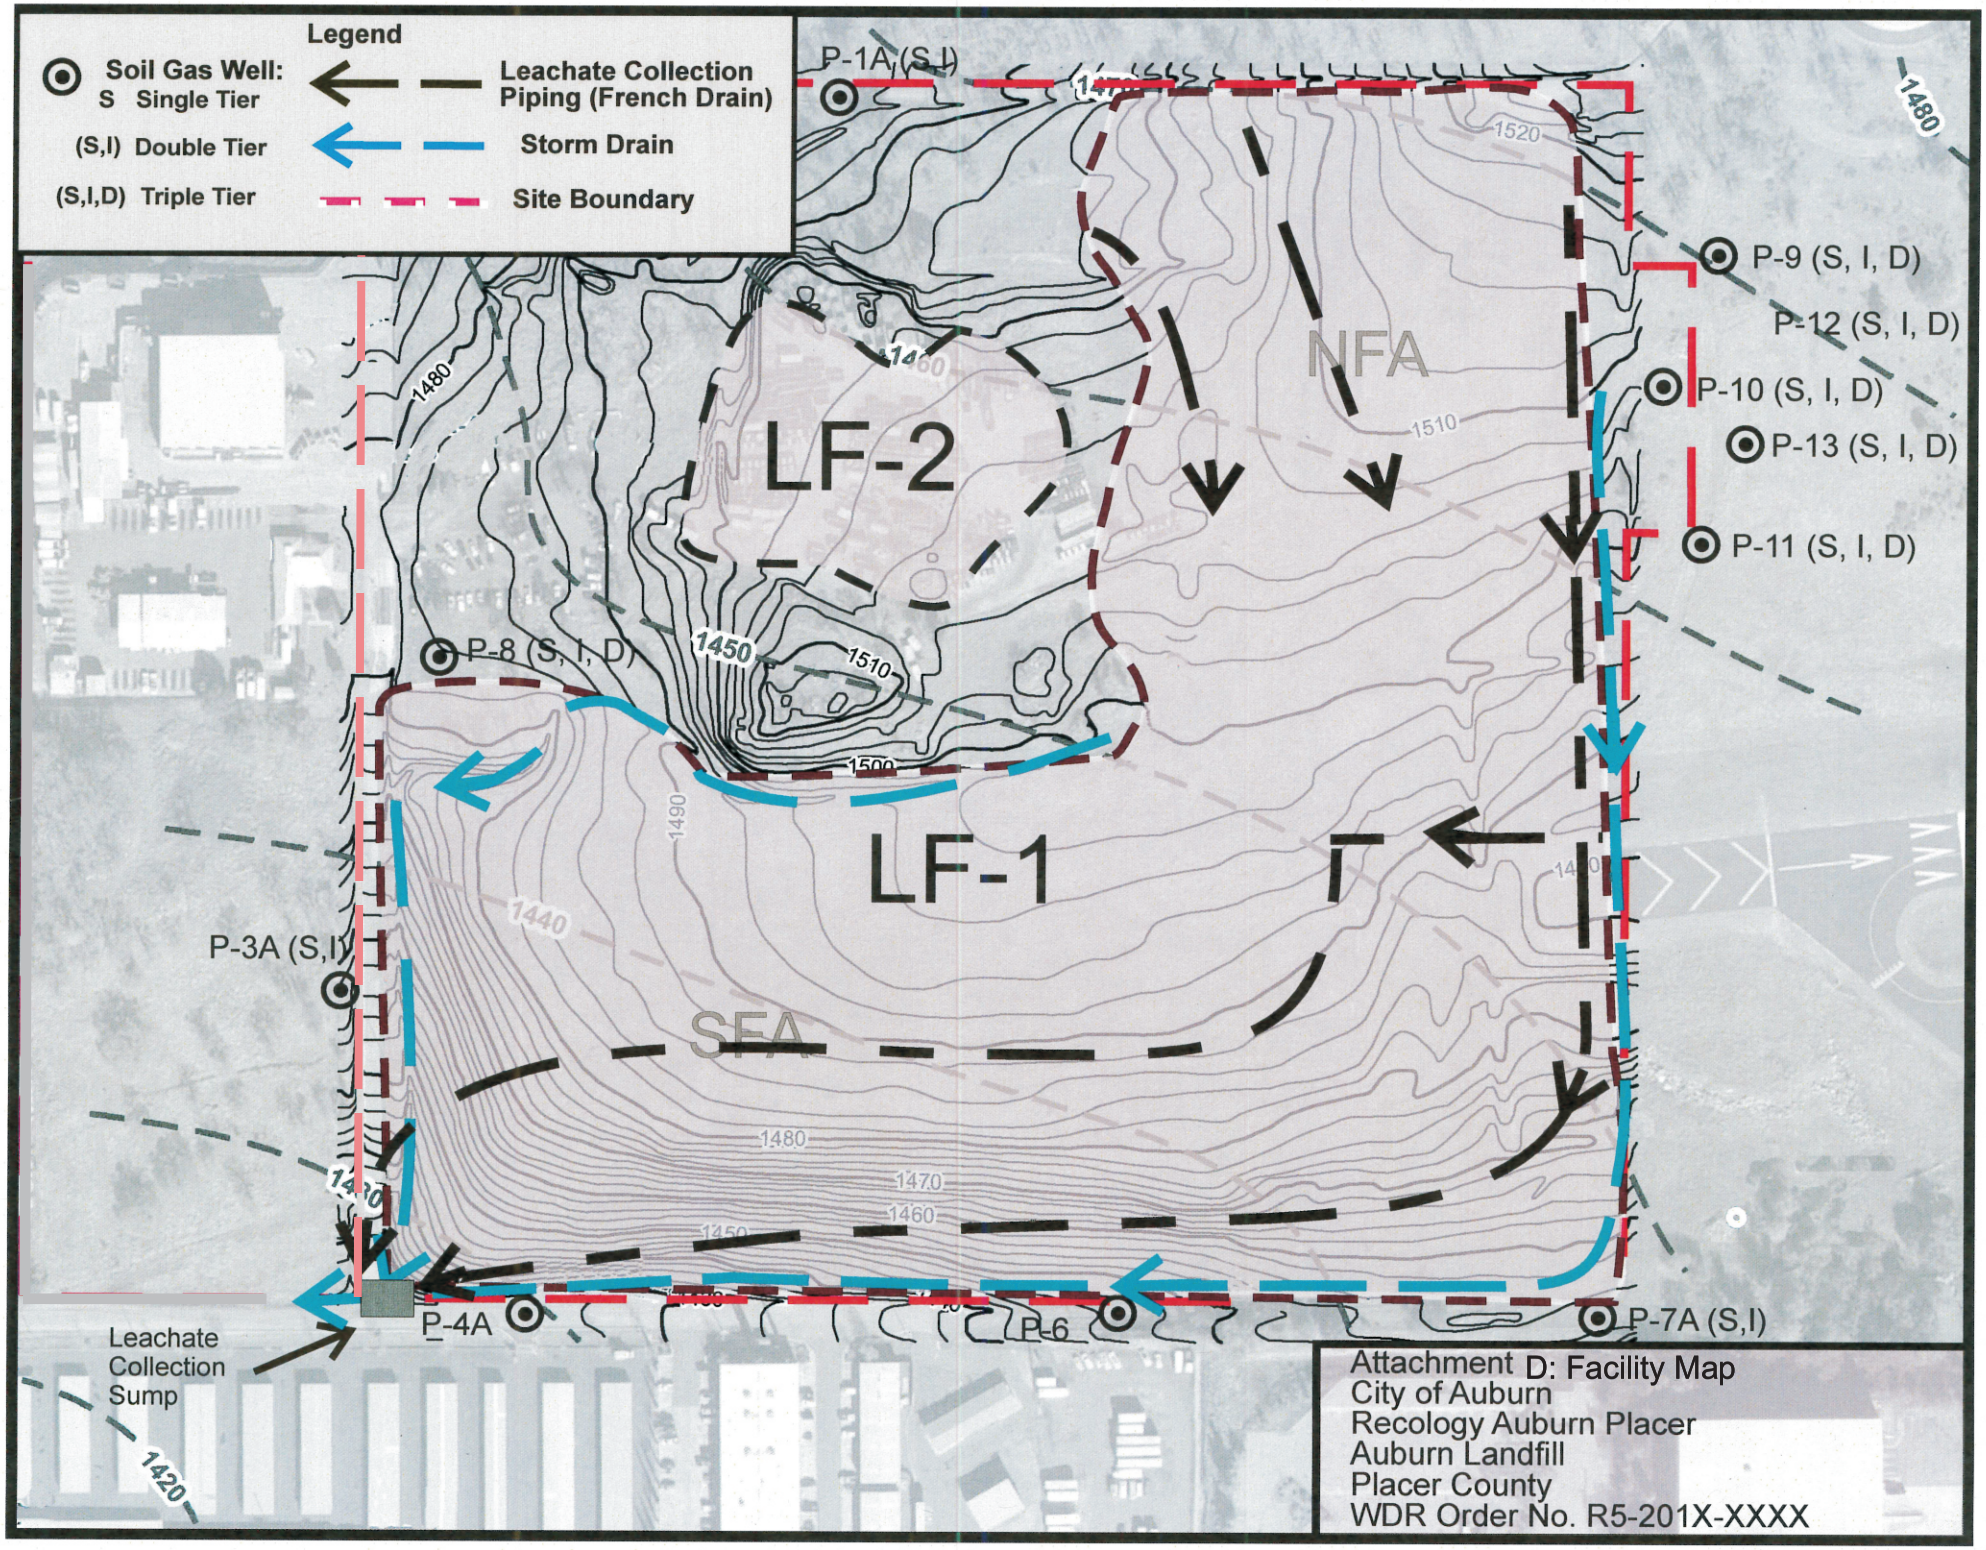
Legend
Soil Gas Well:
S Single Tier
(S,I) Double Tier
(S,I,D) Triple Tier
Leachate Collection Piping (French Drain)
Storm Drain
Site Boundary
P-1A (S,I)
P-9 (S, I, D)
P-12 (S, I, D)
P-10 (S, I, D)
P-13 (S, I, D)
P-11 (S, I, D)
P-8 (S, I, D)
P-3A (S,I)
P-4A
P-6
P-7A (S,I)
LF-2
LF-1
NFA
SFA
1480
1520
1510
1450
1500
1490
1440
1470
1460
1420
Leachate Collection Sump
Attachment D: Facility Map
City of Auburn
Recology Auburn Placer
Auburn Landfill
Placer County
WDR Order No. R5-201X-XXXX