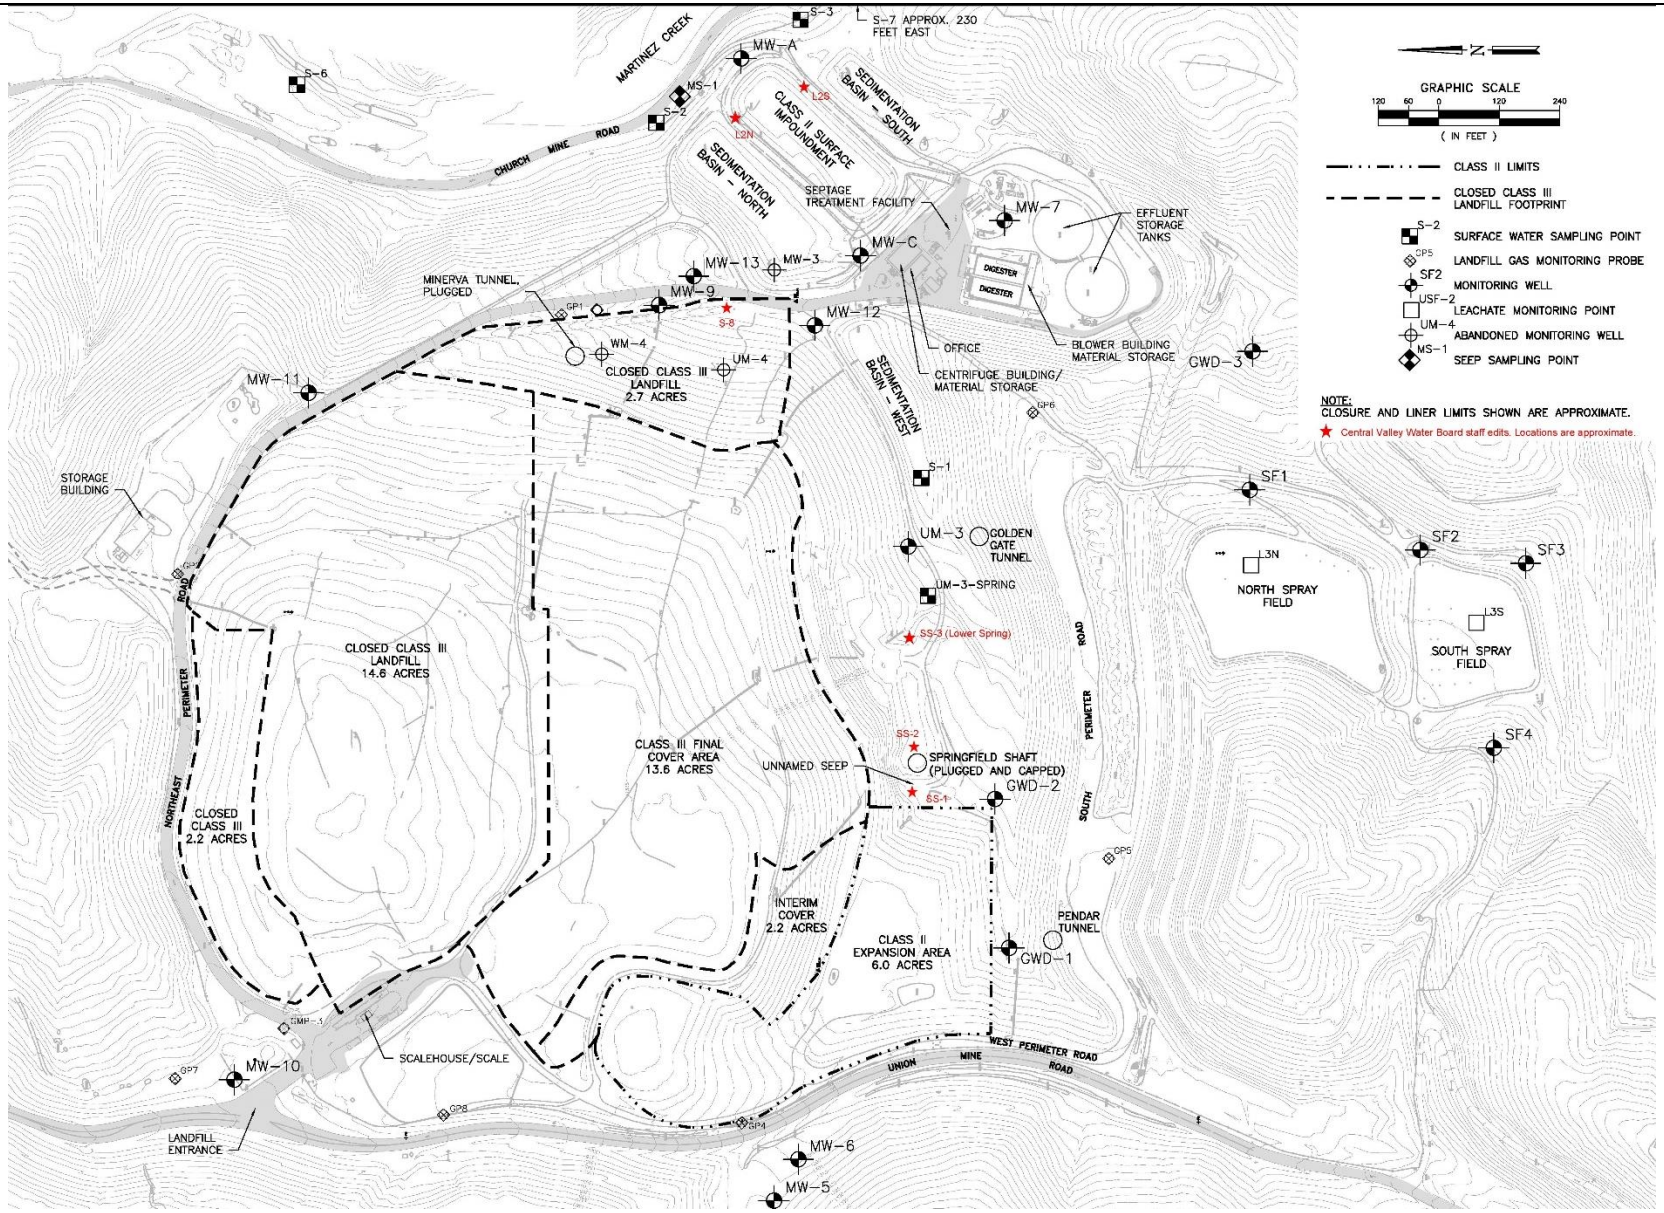

Scale: As Shown	Drawing Reference: Final-Union Mine Site Plan 3-14-18	**SITE PLAN AND MONITORING NETWORK** El Dorado County Union Mine Landfill El Dorado County