Attachment C: Gas Controls and Monitoring
City of Roseville
Roseville Landfill
Placer County
WDR Order R5-2019-XXXX

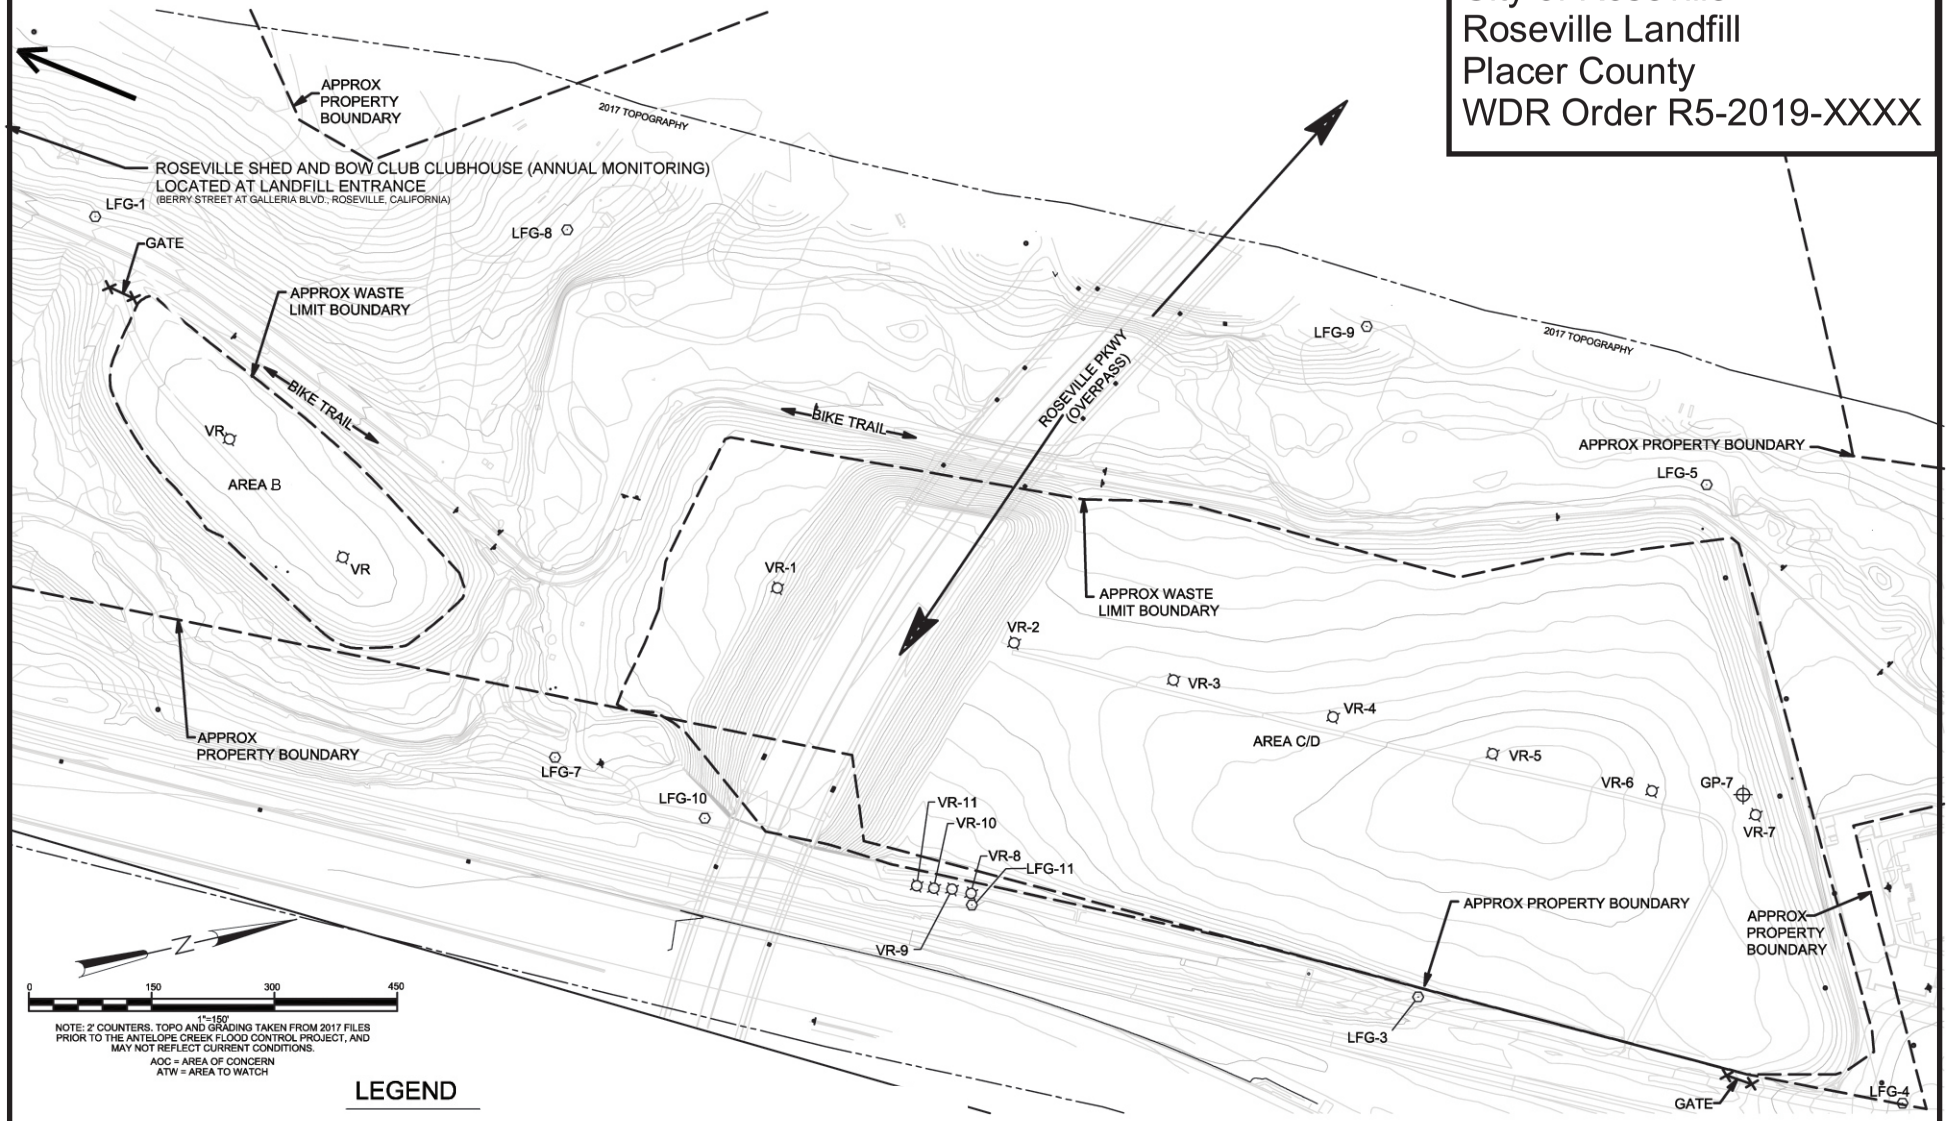

NOTE: 2' COUNTERS. TOPO AND GRADING TAKEN FROM 2017 FILES PRIOR TO THE ANTELOPE CREEK FLOOD CONTROL PROJECT, AND MAY NOT REFLECT CURRENT CONDITIONS.

AOC = AREA OF CONCERN
ATW = AREA TO WATCH

LEGEND

- LFG - PERMANENT GAS MONITORING PROBE (SEMI-ANNUAL MONITORING)
- VR - VENT RISER (NOT PART OF THE MONITORING PROGRAM)
- GP - TEMPERARY LANDFILL GAS PROBE (SEMI-ANNUAL MONITORING)