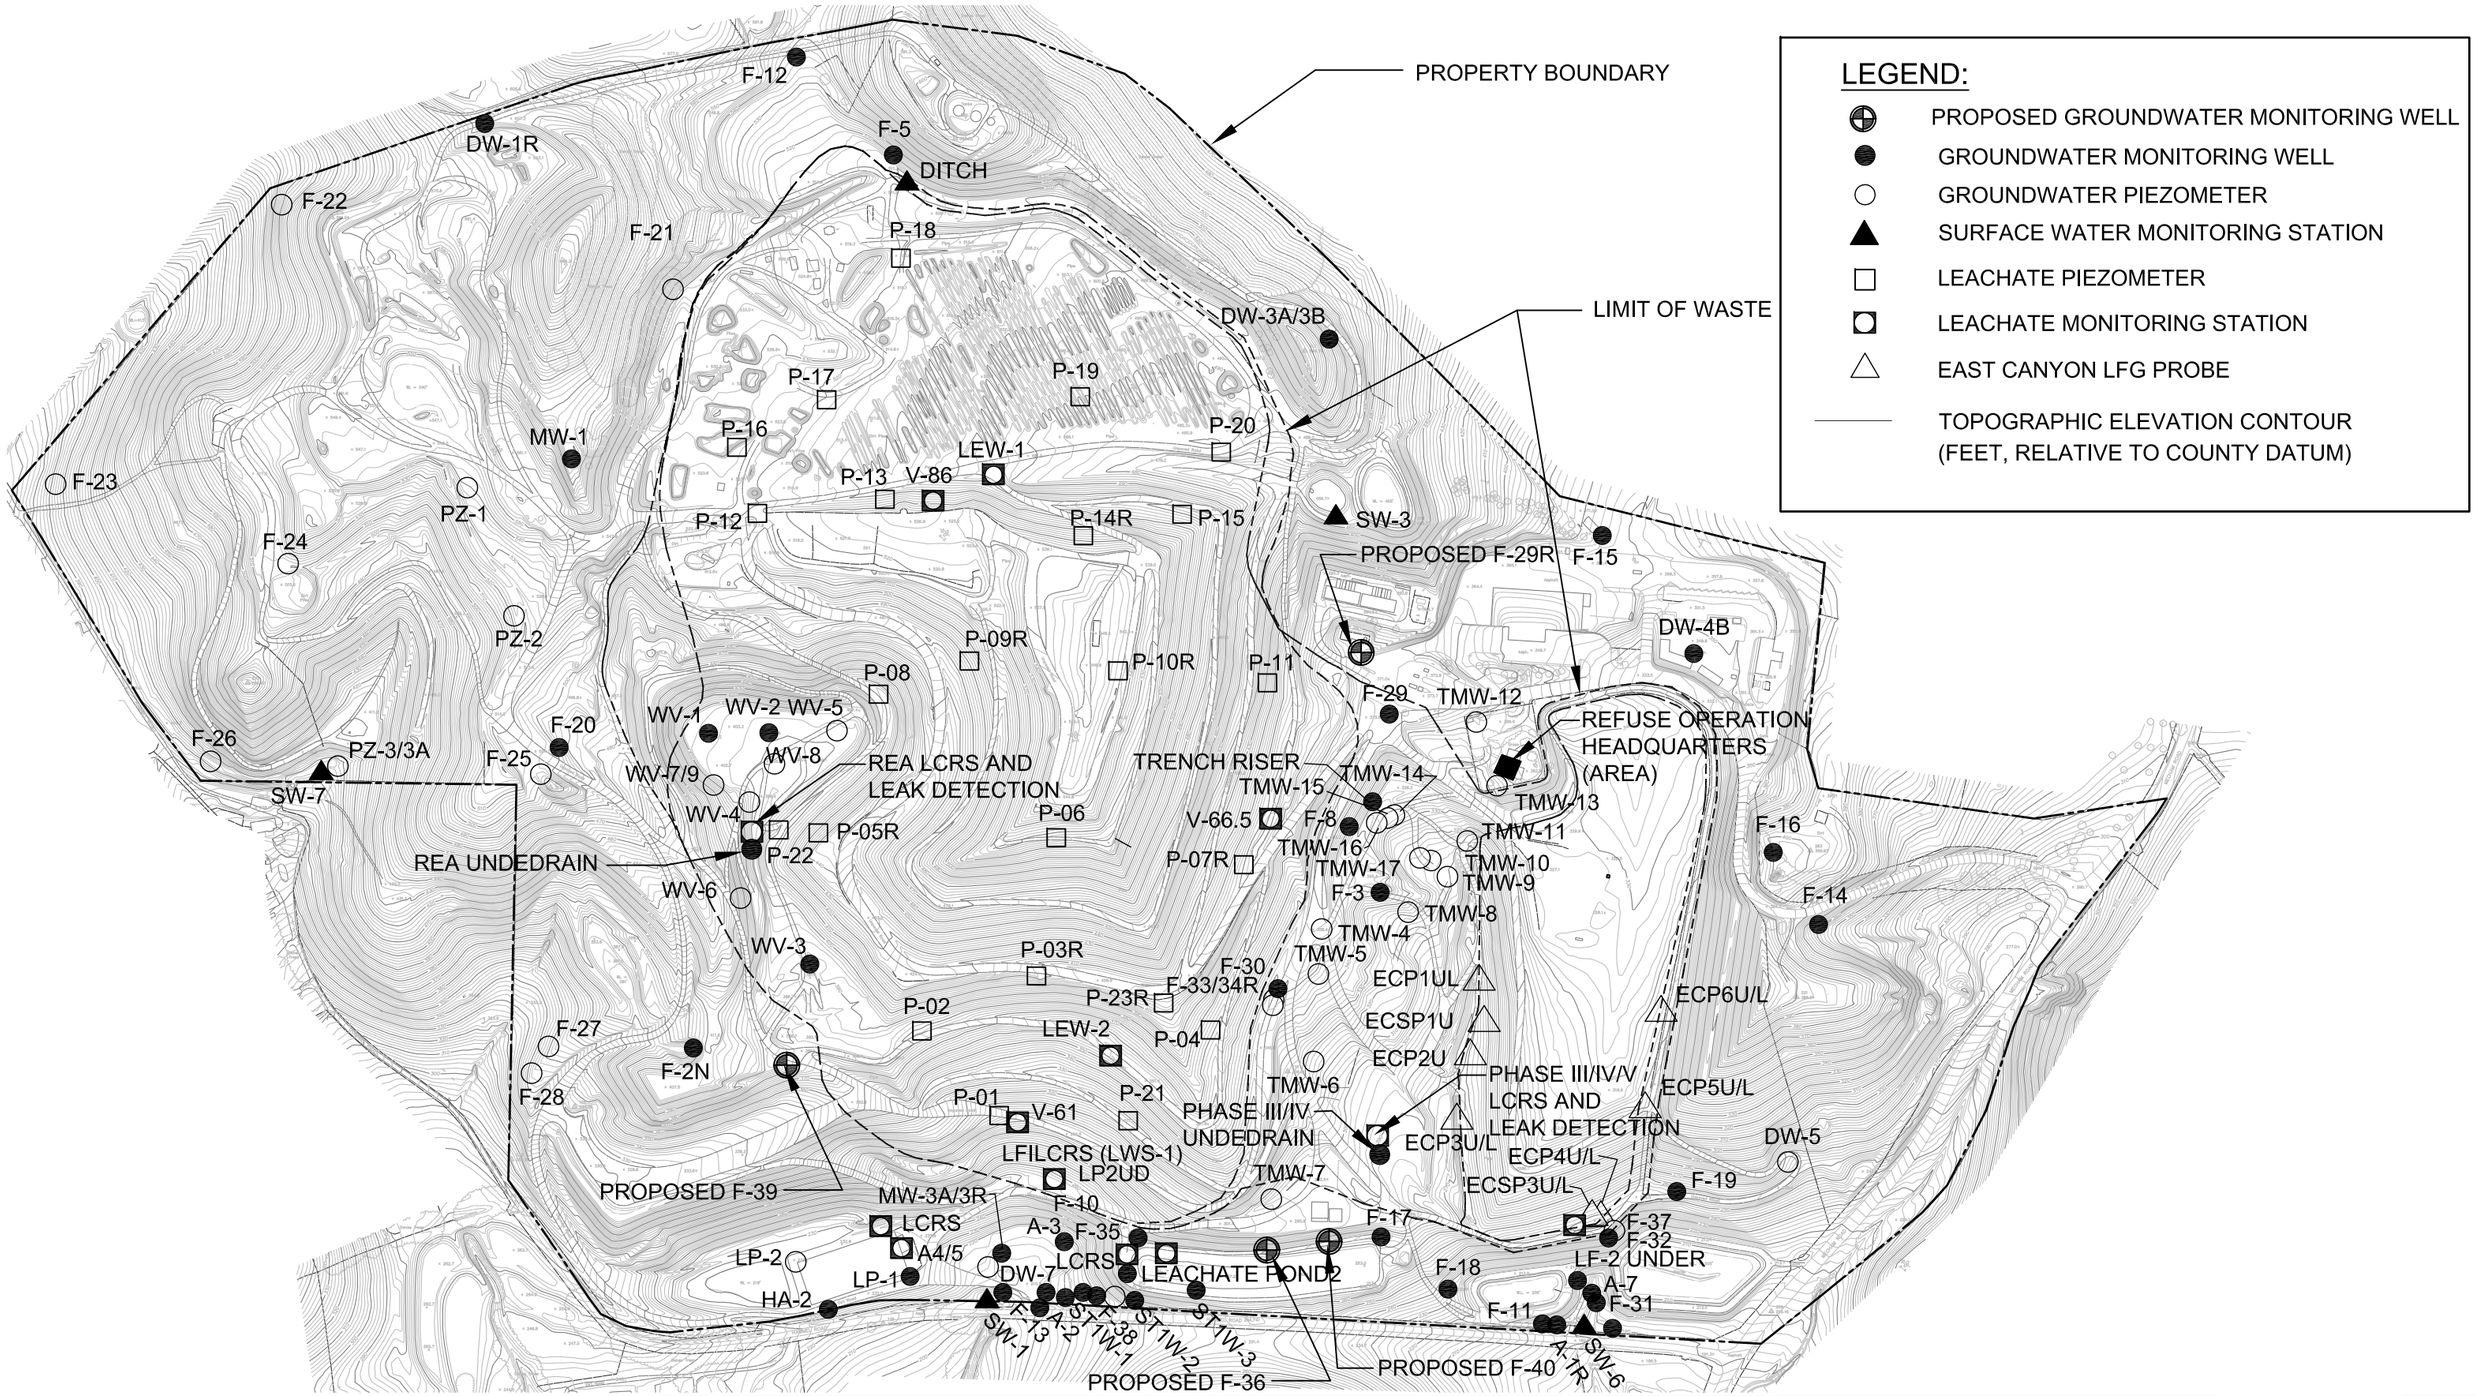

LEGEND:

- PROPOSED GROUNDWATER MONITORING WELL
- GROUNDWATER MONITORING WELL
- GROUNDWATER PIEZOMETER
- SURFACE WATER MONITORING STATION
- LEACHATE PIEZOMETER
- LEACHATE MONITORING STATION
- EAST CANYON LFG PROBE
- TOPOGRAPHIC ELEVATION CONTOUR (FEET, RELATIVE TO COUNTY DATUM)

SCS ENGINEERS

ENVIRONMENTAL CONSULTANTS

6601 KOLL CENTER PARKWAY, SUITE 140
PLEASANTON, CALIFORNIA 94566
PH. (925) 426-0080 FAX. (925) 426-0707

PROJ. NO.	DWN. BY:	ACAD FILE:
01210155.00	ATV	
DSN. BY:	CHK. BY:	APP. BY:

SONOMA, DEPARTMENT OF

SHEET TITLE: SITE MAP WITH WATER QUALITY MONITORING LOCATIONS

PROJECT TITLE: AMENDED JTD SONOMA COUNTY CENTRAL DISPOSAL SITE SONOMA COUNTY, CALIFORNIA

DATE: 6/29/12

SCALE:

FIGURE 29